
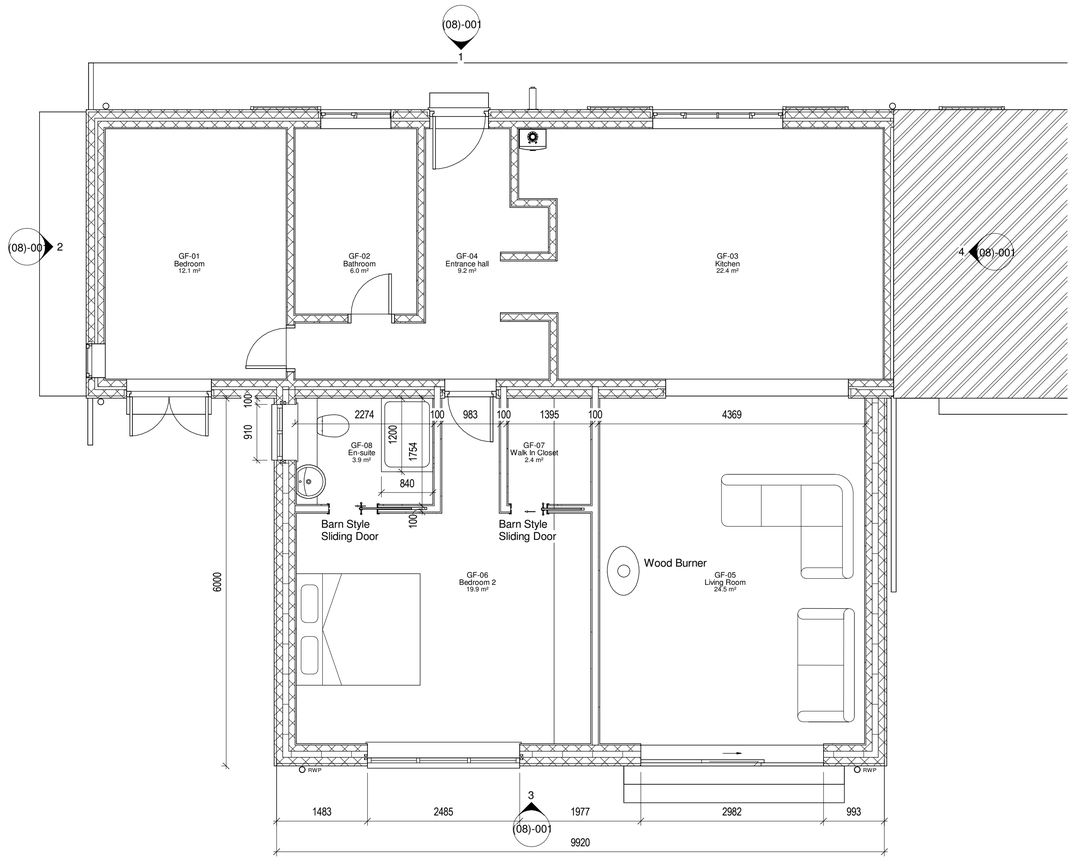



1 Ground Floor - Proposed Plan

1 : 50

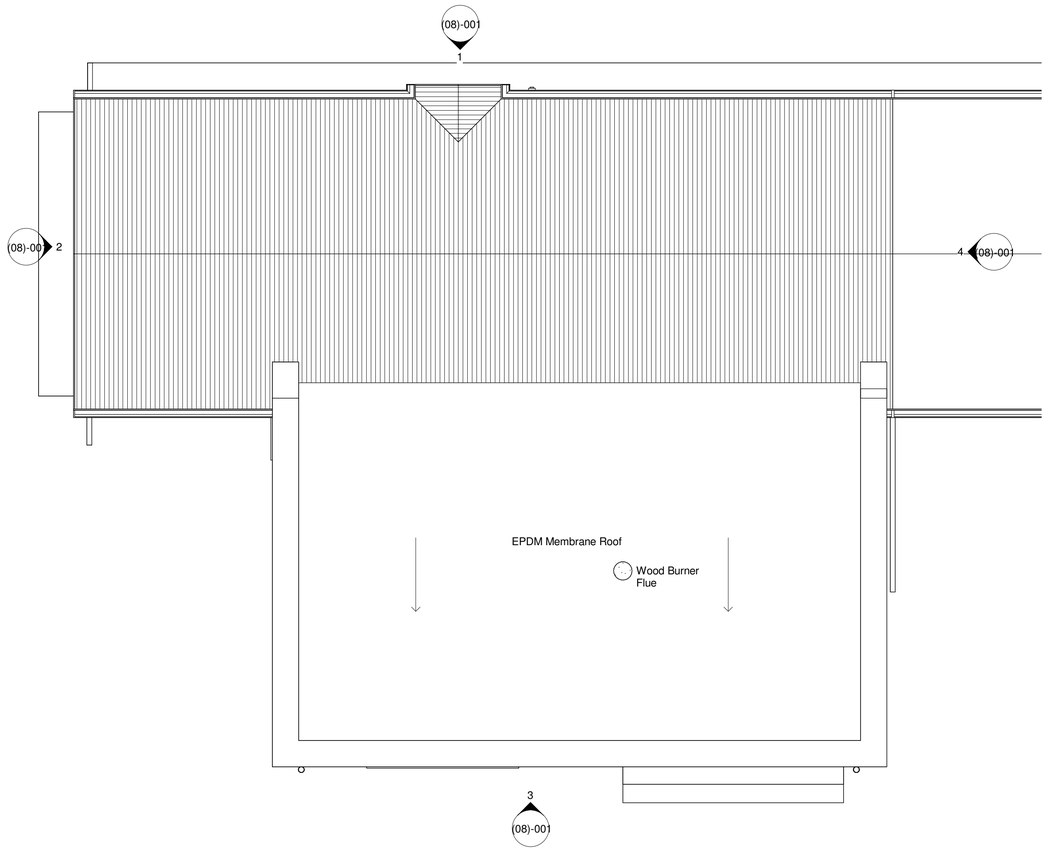

2 Roof Plan - Proposed

1 : 50

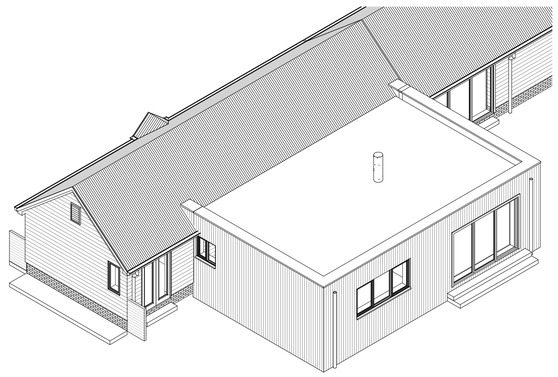

3 3D - Proposed

0 1 m 5 m

rev	description	drawn	checked	date
C	Revision 3	LDV	LDV	02/10/24
B	Revision 2	LDV	LDV	10/05/24
A	Revision 1	LDV	LDV	10/05/24

revisions

status: PRELIMINARY

This drawing is protected under The Copyright, Designs and Patents Act 1988.
This drawing is produced for PLANNING PURPOSES ONLY and is not to be used for construction.

LDV Architecture

39 PLOVERS ROAD
HORSHAM, WEST SUSSEX
RH13 5PD

TELEPHONE + 44 (0)1403 541 586

EMAIL INFO@LDVARCHITECTURE.CO.UK

client: Mr & Mrs ELSLEY

project: 1 SIX ACRE VIEW

title: PROPOSED PLANS

scale: 1 : 50 @ A1

date: 10/05/24

drawn: LDV

checked: LDV

job no: P2410

drawing no: (07)-001

revision: C