

BITUMEN SHINGLES,
SHINGLE UNDERLAY,
OSB 15MM,
BUILT, UP ROOFING 50X25MM,
VENTILATED CAVITY BETWEEN JOISTS 25MM,
BREATHER MEMBRANE,
BUILT, UP WALL 50X50MM,
ISOLATION PAROC, $\lambda=0.035W/(M/K)$, 50MM,
BUILT, UP WALL 50X100MM,
ISOLATION PAROC, $\lambda=0.035W/(M/K)$, 100MM,
VAPOR BARRIER,
TONGUE AND GROOVE ROOFBOARDS 18/20MM,
ROOF RAFTER 2X4X135MM,


OUTSIDE
U - Wert: 0,25 W/(m²K)

Scale 1:10 @ A3
44mm+C, V,
F50/W100/R150

VERTICAL WOOD SIDING,
BREATHER MEMBRANE,
HORIZONTAL BATTENS 50X25MM,
VENTILATED CAVITY BETWEEN JOISTS 25MM,
VERTICAL BATTENS 50X25MM,
BREATHER MEMBRANE,
ISOLATION PAROC, $\lambda=0.035W/(M/K)$, 100MM,
BUILT, UP WALL 50X100MM,
VAPOR BARRIER,
WALLBOARD 44X135MM,

OUTSIDE
U - Wert: 0,32 W/(m²K)

INSIDE

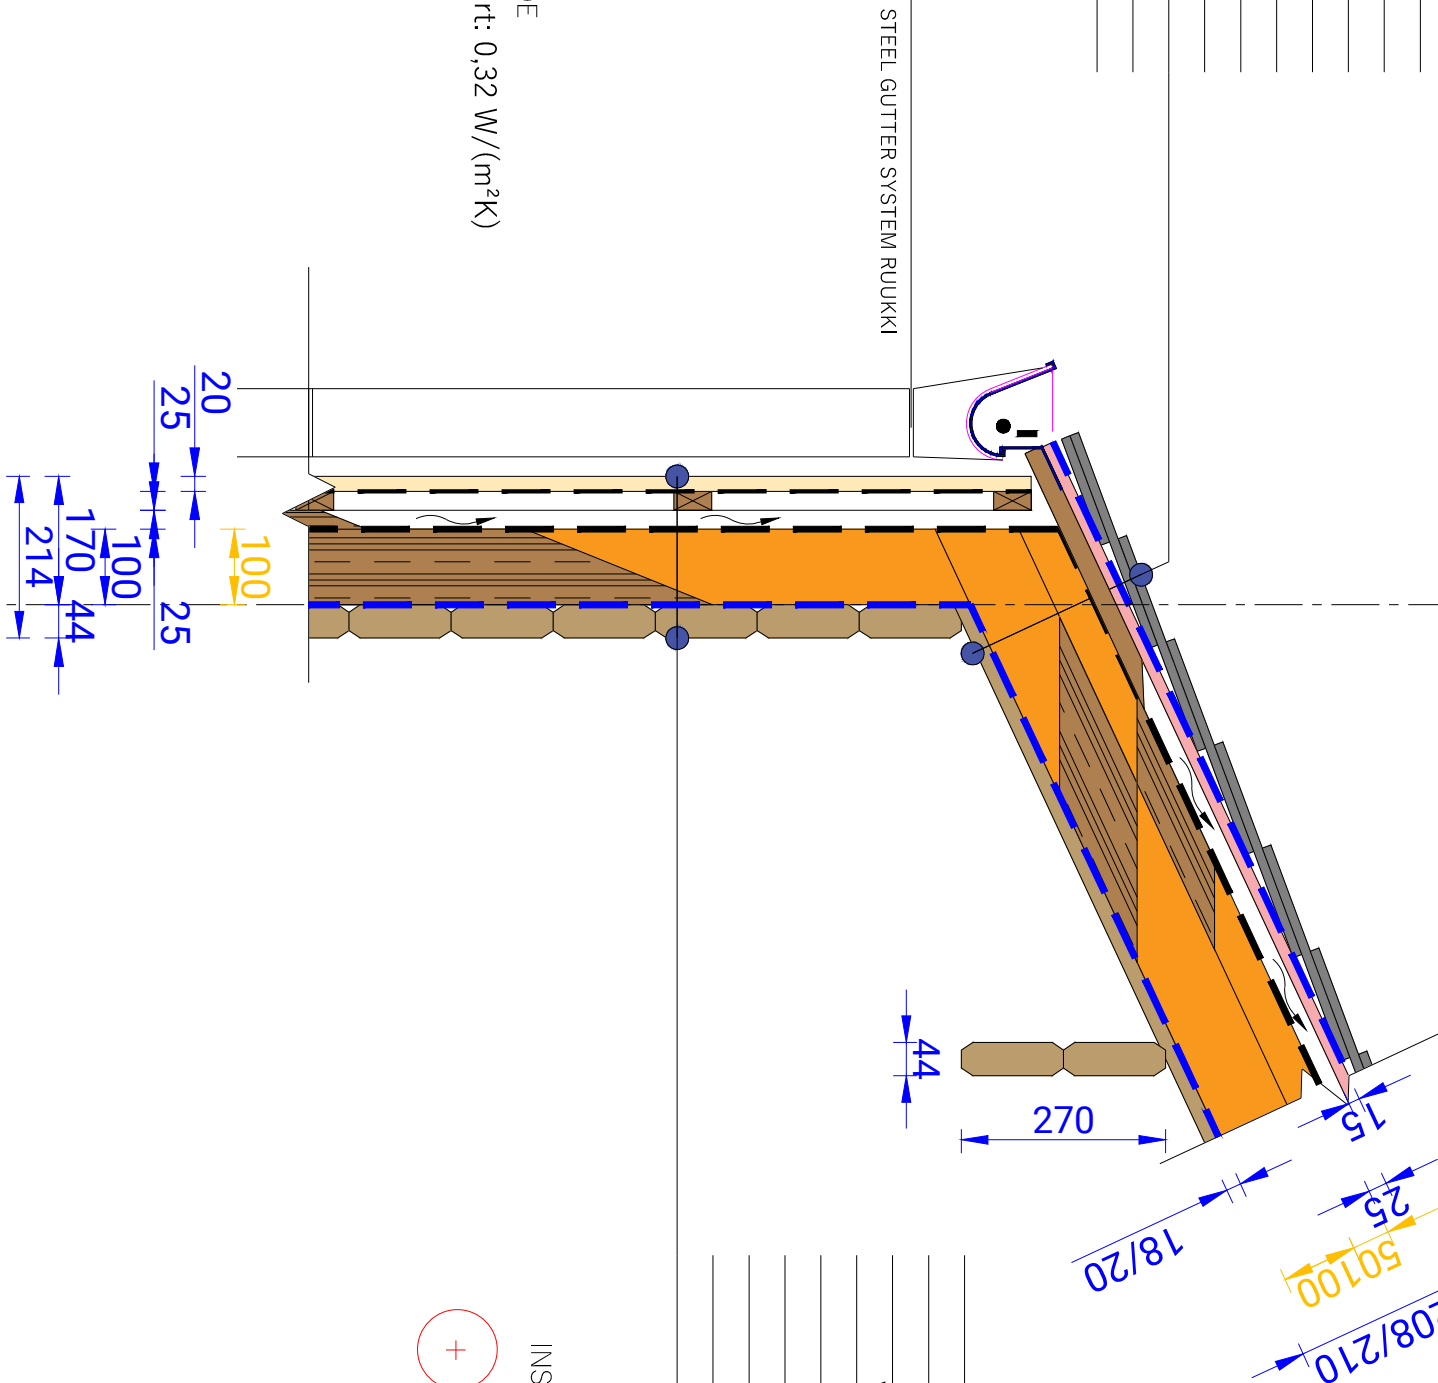

A

				Project Nr.		Interior area		Wall thickness		V.A.		Paper size / scale		A3 / 1:10	
-				Buil - up area				min				0 1 cm - 0.50 meter 1.00 m2.00 m3.00 m4.00 m 2 cm4 cm6 cm8 cm			
-		Name		Date											
				Roof angle											
				Roof area											
				Description											