


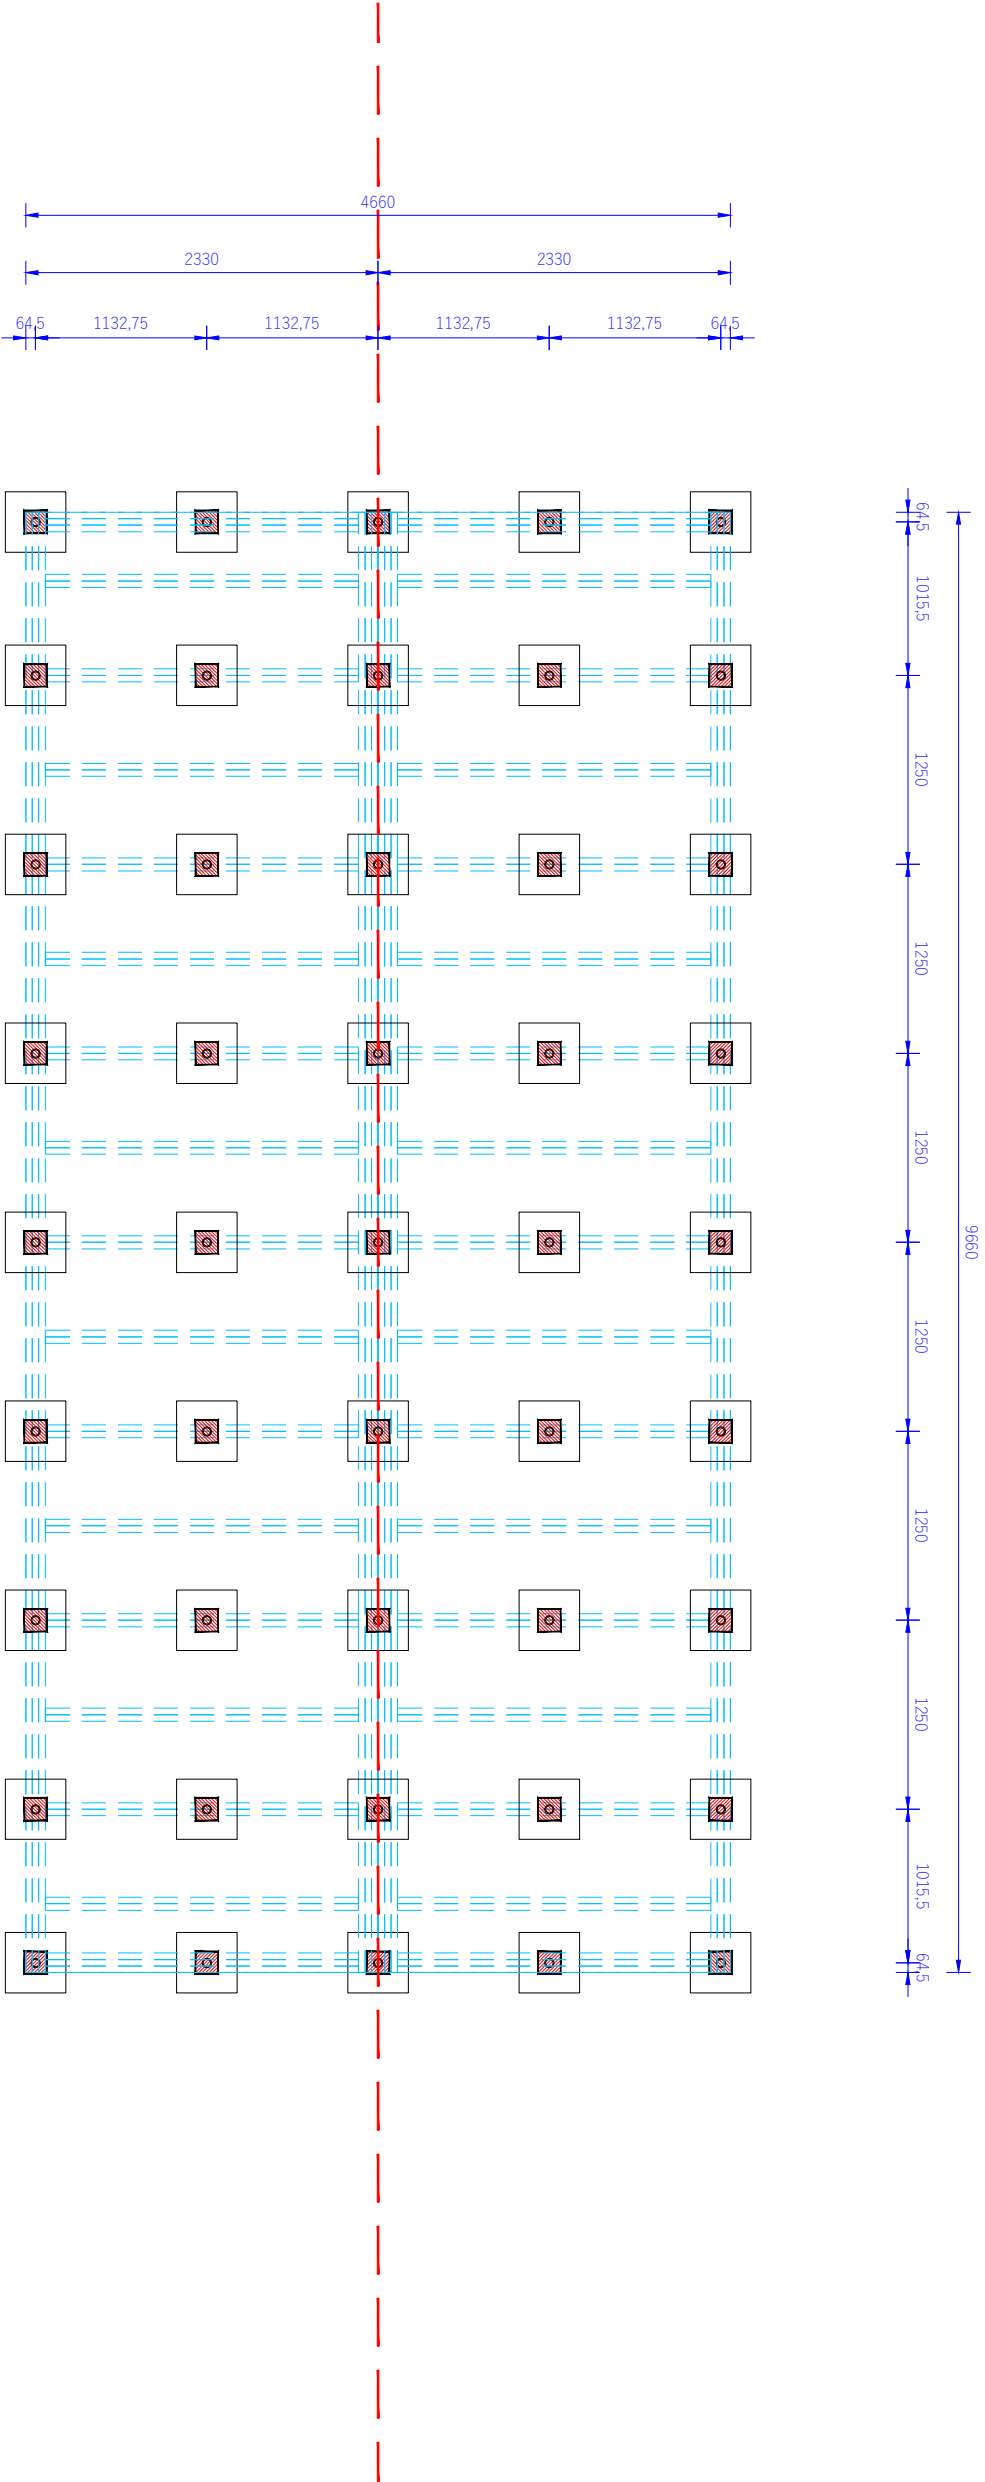

Pad Foundation Layout

				Project Nr.				Interior area		43.35 m²		Wall thickness		44+C		F.A.		Paper size / scale		A3 / 1:50	
L_146108								Buil - up area		- m²		Built height		min		2362		1 cm - 0.50 meter 0 1.00 m 2.00 m 3.00 m 4.00 m 2 cm 4 cm 6 cm 8 cm			
2025-12-18		Name		Date				Roof angle		16.30 °				max		3037					
								Roof area		52.55 m²				-							
								Description				FOUNDATION PLAN									