


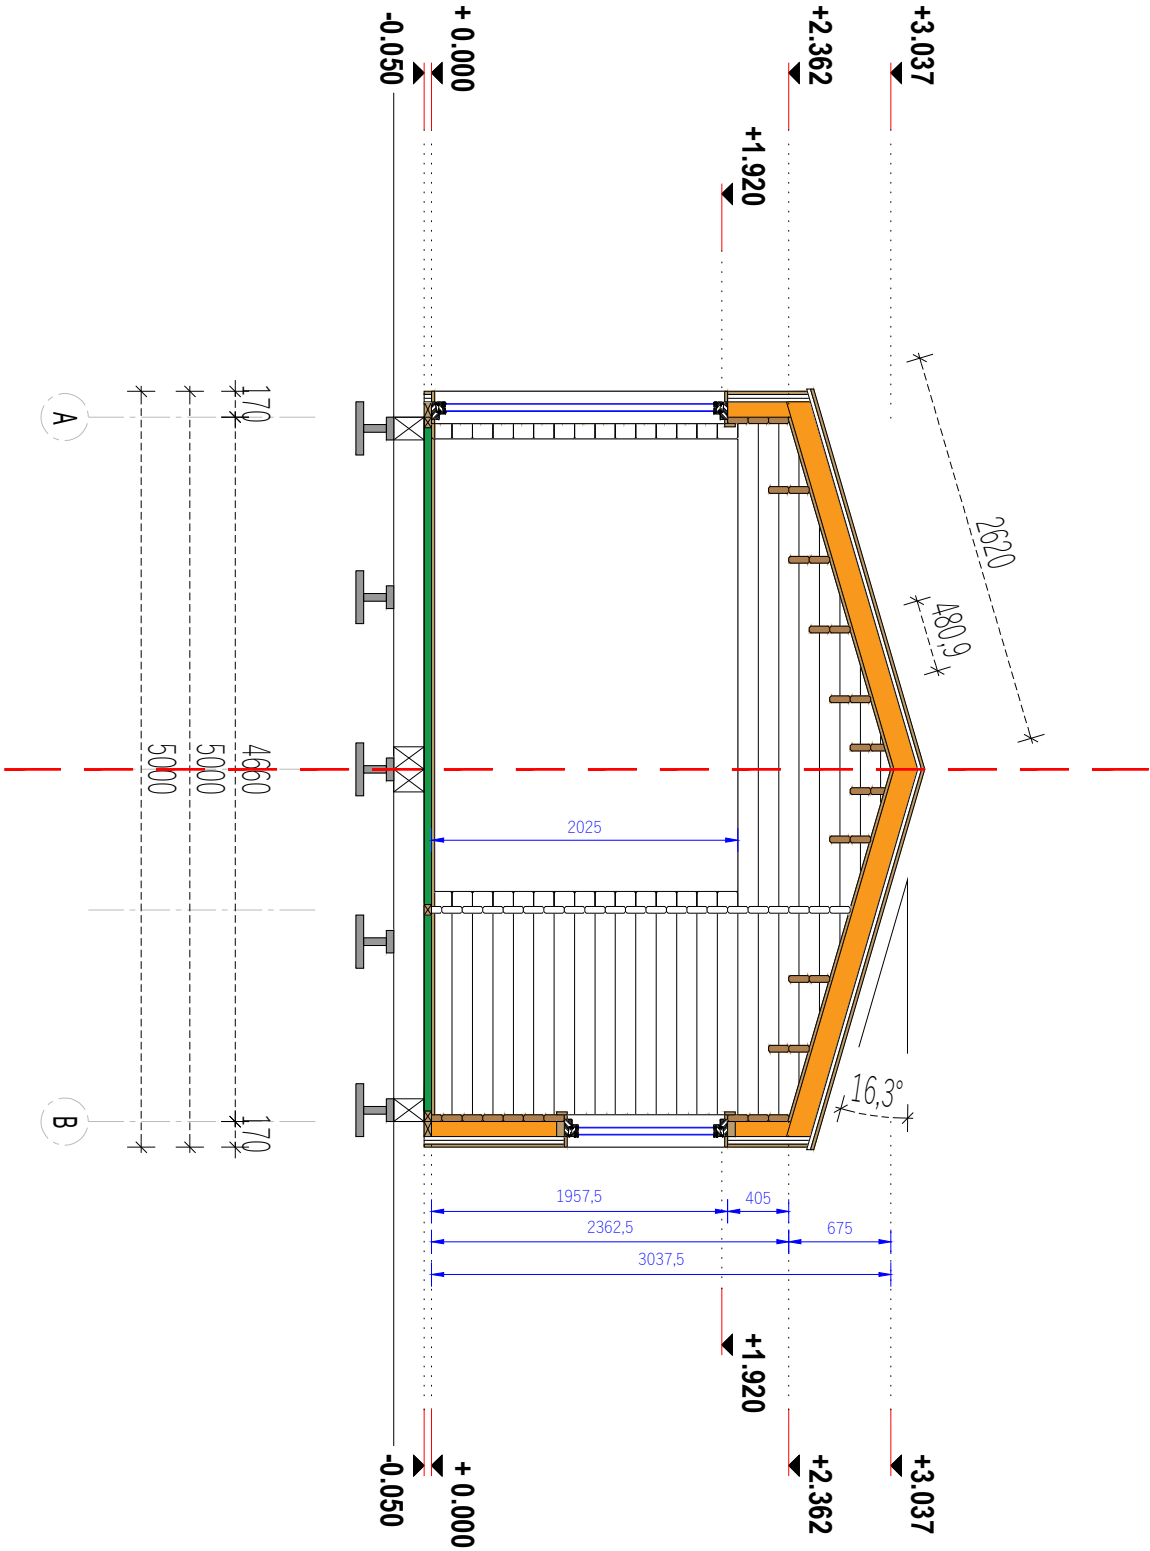

Proposed Section

Sheet Six

Project Nr.				Interior area	43.35 m²	Wall thickness	44+C		F.A.	Paper size / scale	A3 / 1:50
L_146108				Buil - up area	- m²	Built height	min	2362	1 cm - 0.50 meter 0 1.00 m 2.00 m 3.00 m 4.00 m 2 cm 4 cm 6 cm 8 cm		
2025-12-18	Name	Date		Roof angle	16.30 °		max	3037			
				Roof area	52.55 m²	-					
				Description		SECTION	A-A				