
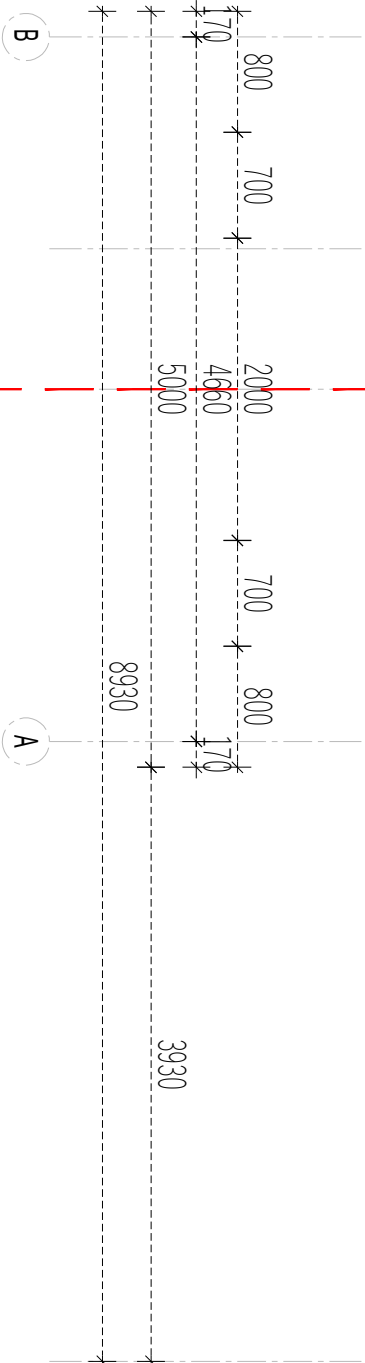


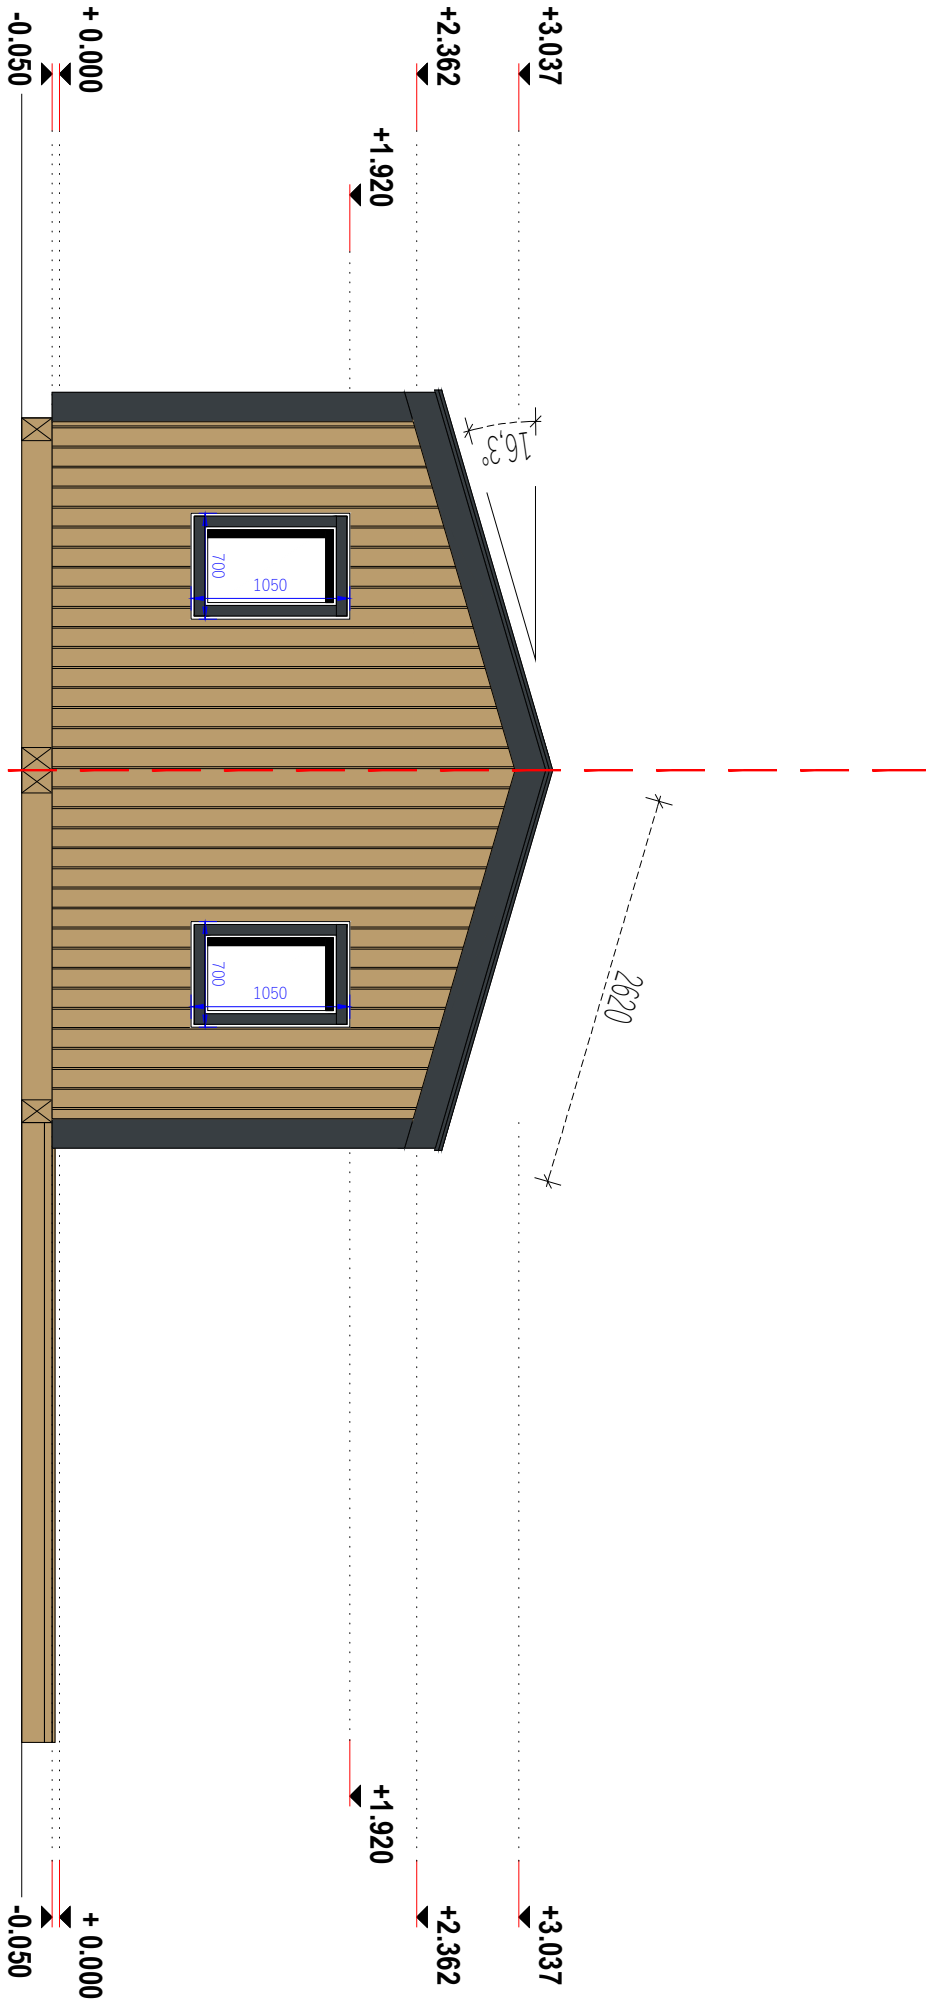

Proposed South East Elevation

Sheet Three

		Project Nr.				Interior area		43.35 m²		Wall thickness				F.A.		Paper size / scale		A3 / 1:50	
L_146108						Buil - up area		- m²		Built height		min		2362		1 cm - 0.50 meter </			