
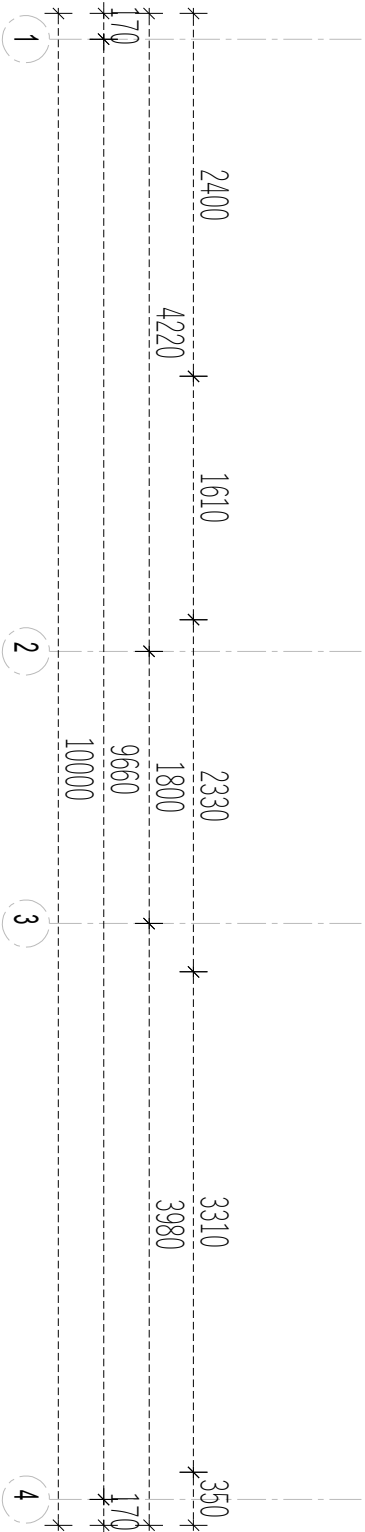


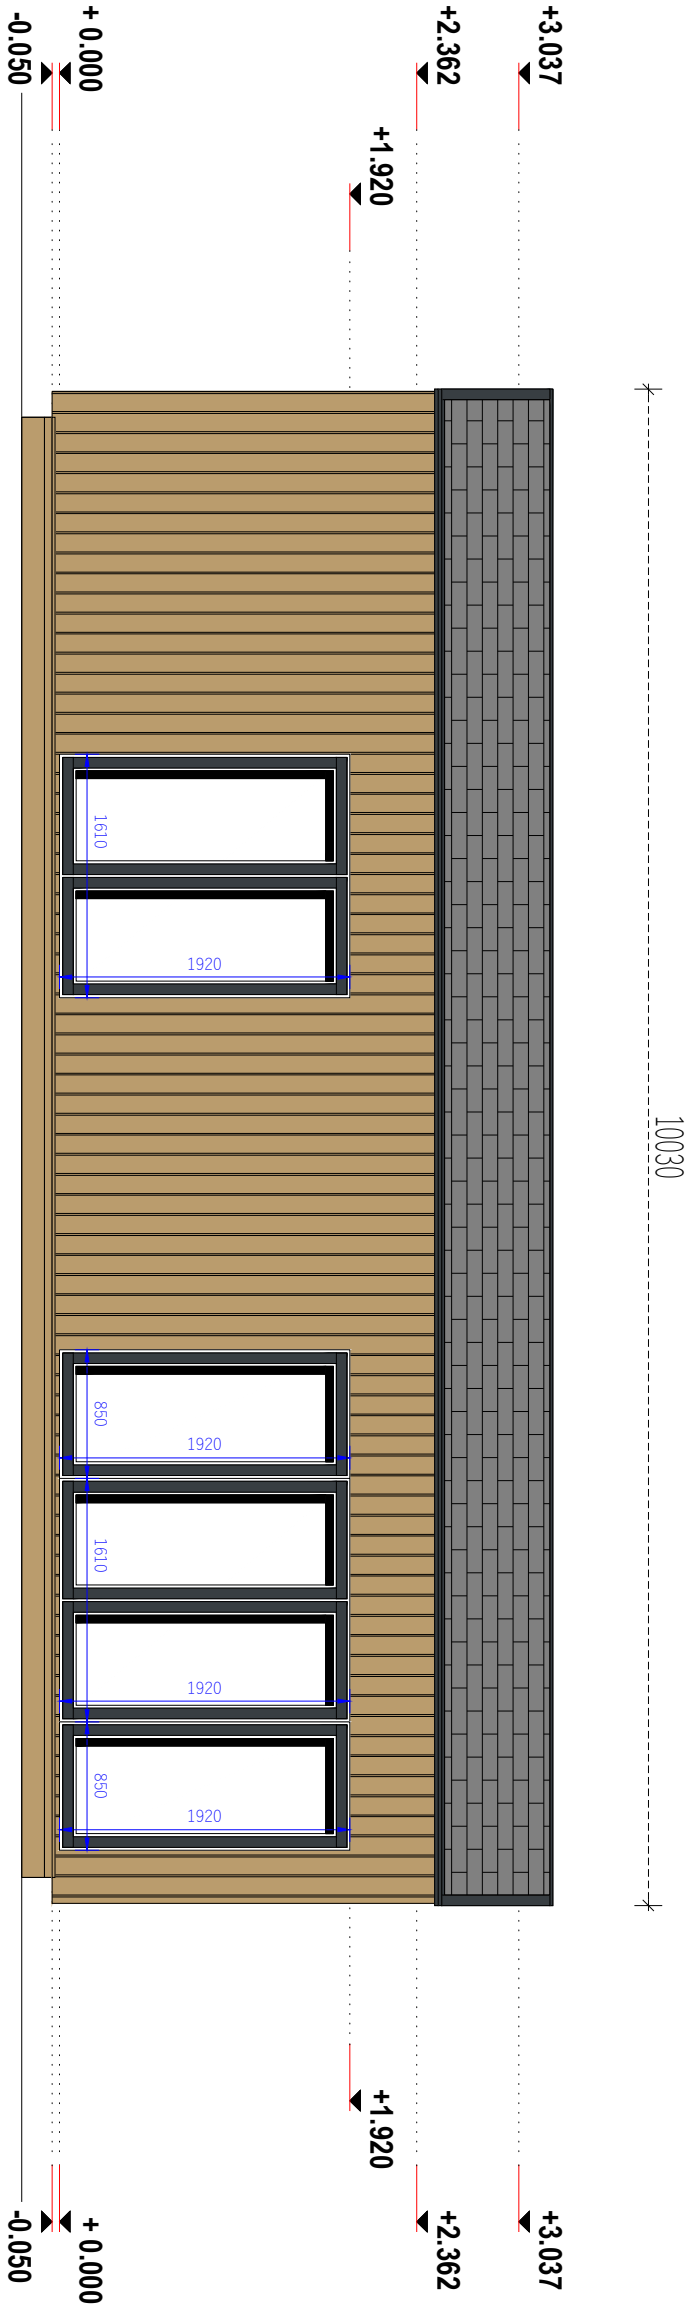

Proposed North East Elevation

Sheet Two

Project Nr.			Interior area	43.35 m²	Wall thickness			F.A.	Paper size / scale	A3 / 1:50
L_146108			Buil - up area	- m²	Built height	min	2362	1 cm - 0.50 meter 		
2025-12-18	Name	Date	Roof angle	16.30 °		max	3037			
			Roof area	52.55 m²		-				
			Description	FACADE		1-4				