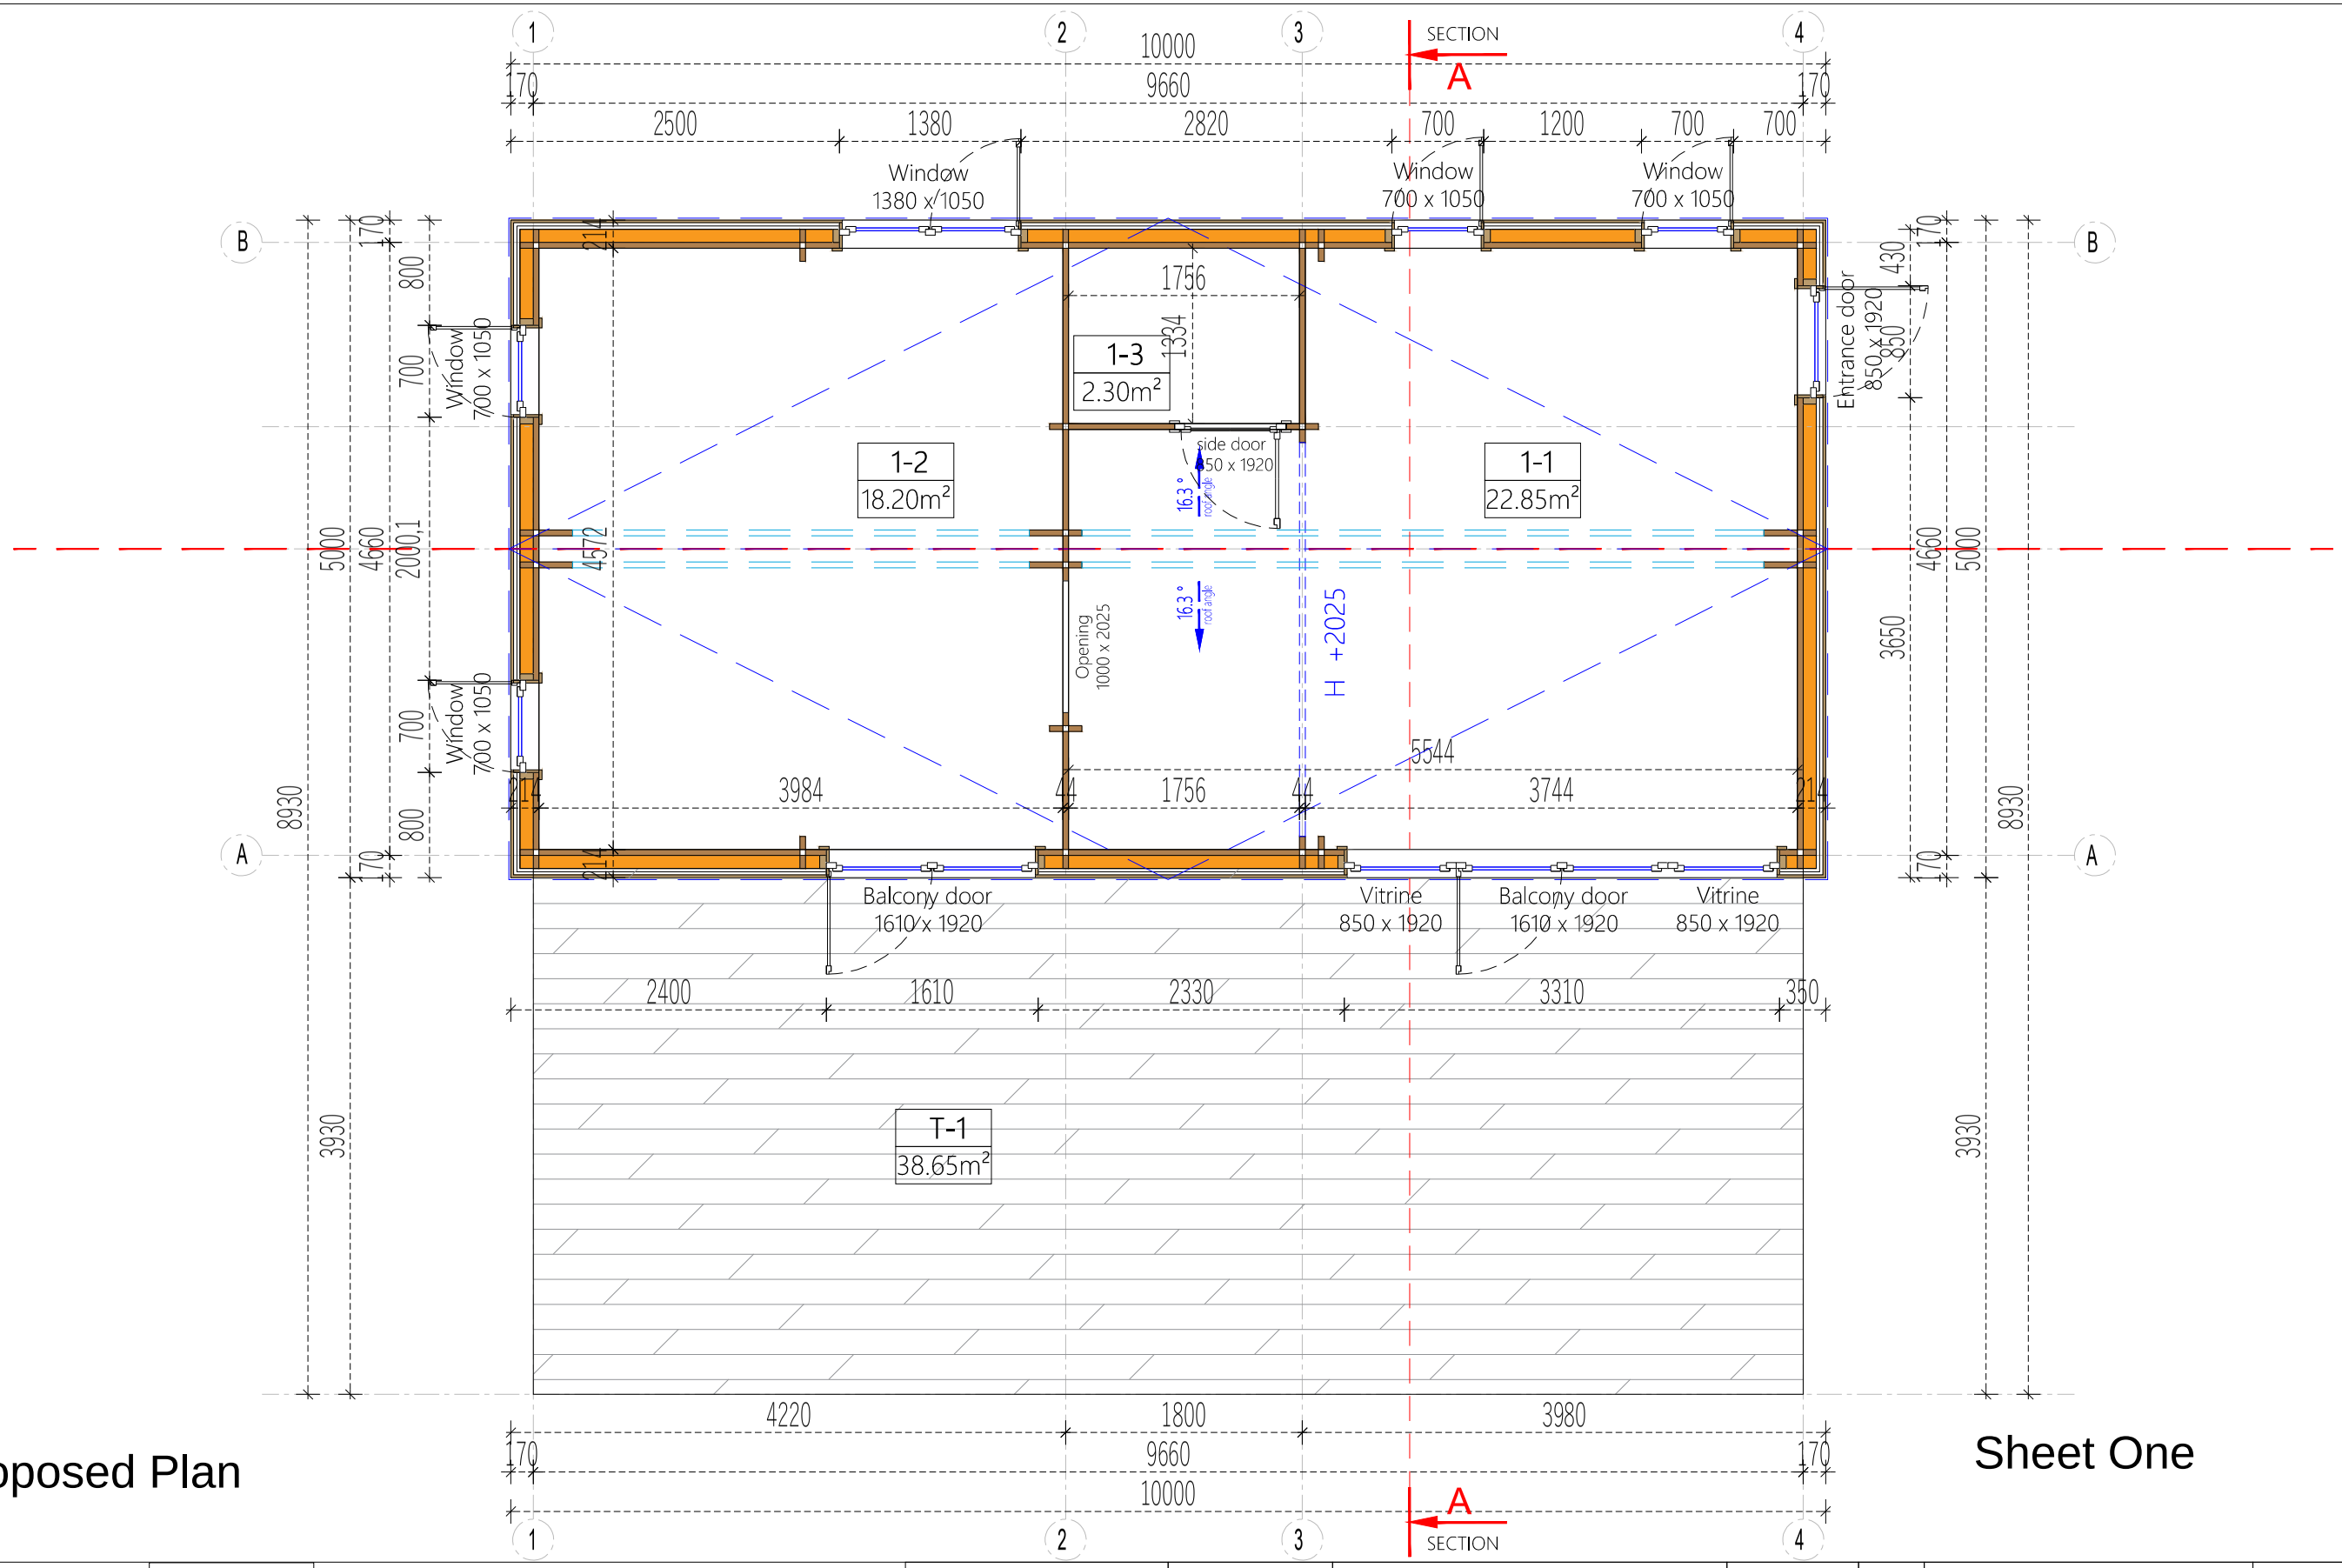


Proposed Plan

Sheet One

Project Nr.	dwg ref; 100/2055/2026			Interior area	43.35 m²	Wall thickness		44+C	F.A.	Paper size / scale	A3 / 1:50
L_146108				Buil - up area	- m²	Built height	min	2362	1 cm - 0.50 meter		
2025-12-18	Name	Date		Roof angle	16.30 °		max	3037	0 1.00 m 2.00 m 3.00 m 4.00 m		
				Roof area	52.55 m²		-		2 cm 4 cm 6 cm 8 cm		
				Description		GROUND FLOOR					

All rights reserved. Any unauthorized changes to the drawing are strictly prohibited