
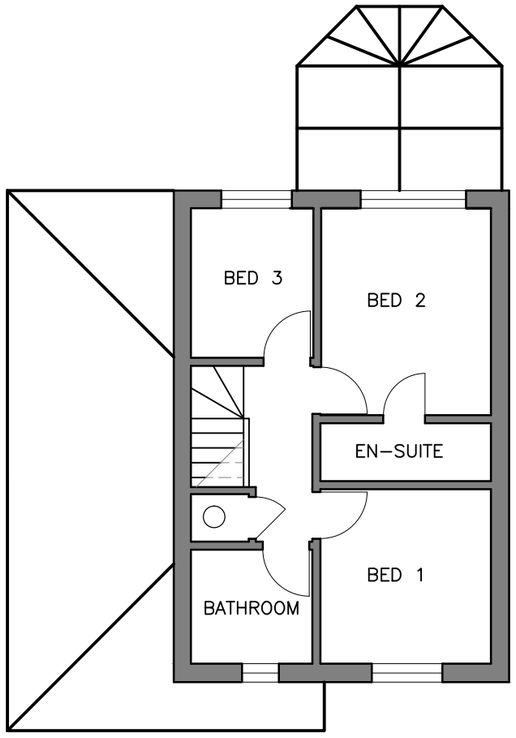


EXISTING FIRST FLOOR PLAN

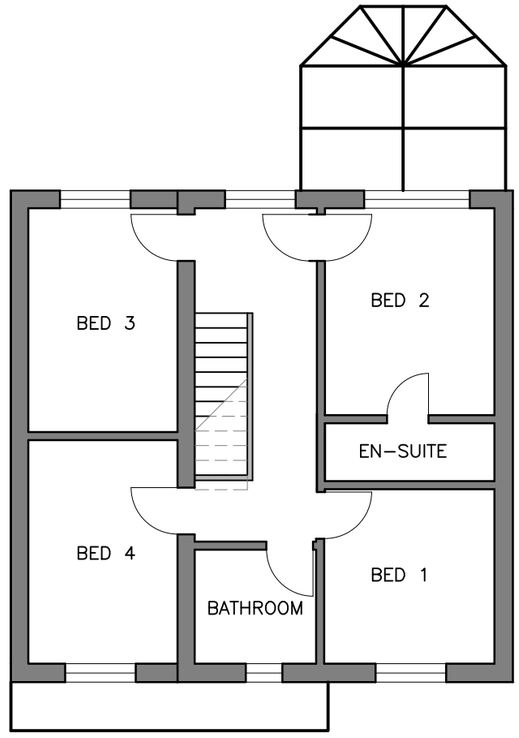

PROPOSED FIRST FLOOR PLAN

0 1 2 3 4 5

SCALE DIMENSION IN METRES

Carmichael Building Design Ltd.
Rosemary Cottage Pound Lane Mannings Heath
Horsham West Sussex RH13 6JL
t: 01403 252794

Client
Patrick and Emily Mumford

Project
18 Blakes Farm Road
Southwater
RH13 9GJ

Drawing Title
Existing and Proposed
First Floor Plan

Sheet size A3
Scale 1:100

Rev– Issued for comments 14.01.2025

Drawing No. 25004

Rev. –