
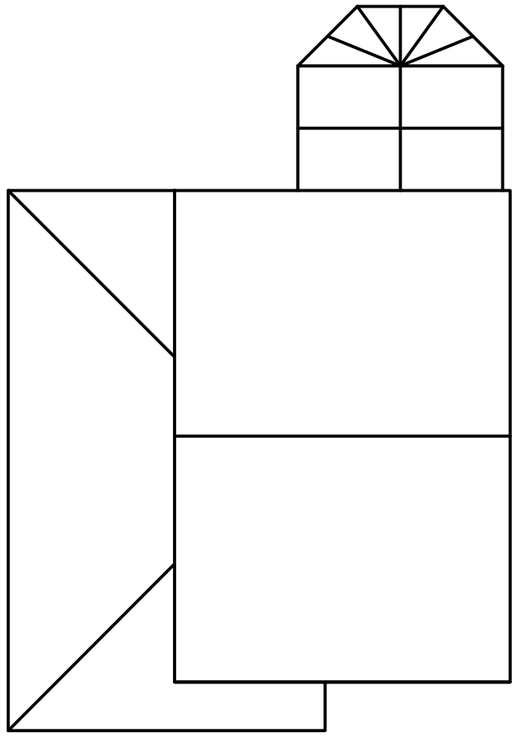


EXISTING ROOF PLAN

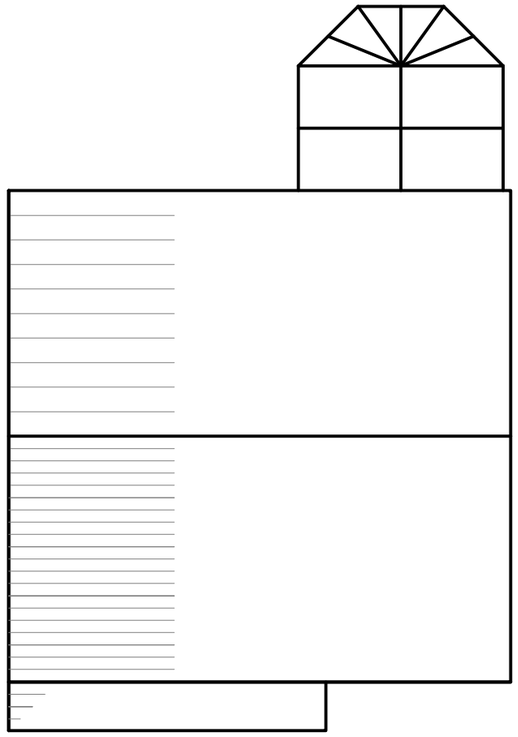

PROPOSED ROOF PLAN

0 1 2 3 4 5

SCALE DIMENSION IN METRES

Carmichael Building Design Ltd.
Rosemary Cottage Pound Lane Mannings Heath
Horsham West Sussex RH13 6JL
t: 01403 252794

Client
Patrick and Emily Mumford

Project
18 Blakes Farm Road
Southwater
RH13 9GJ

Drawing Title
Existing and Proposed
Roof Plan

Sheet size A3
Scale 1:100

RevA Issued for comments	14.01.2025
Rev– Issued for comments	24.12.2024

Drawing No. 25005

Rev. A