0 10 20 30 40 50

metres (1:500 on A2)

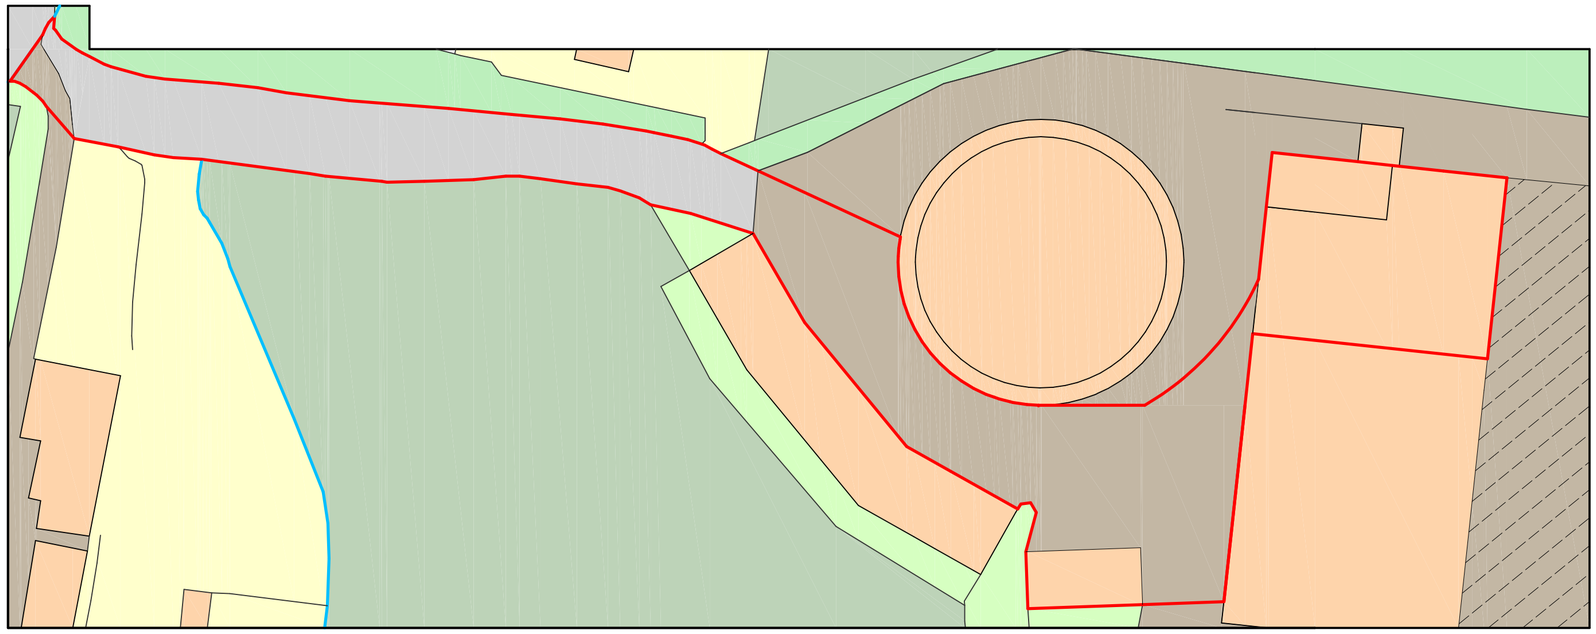

SURVEY BLOCK PLAN

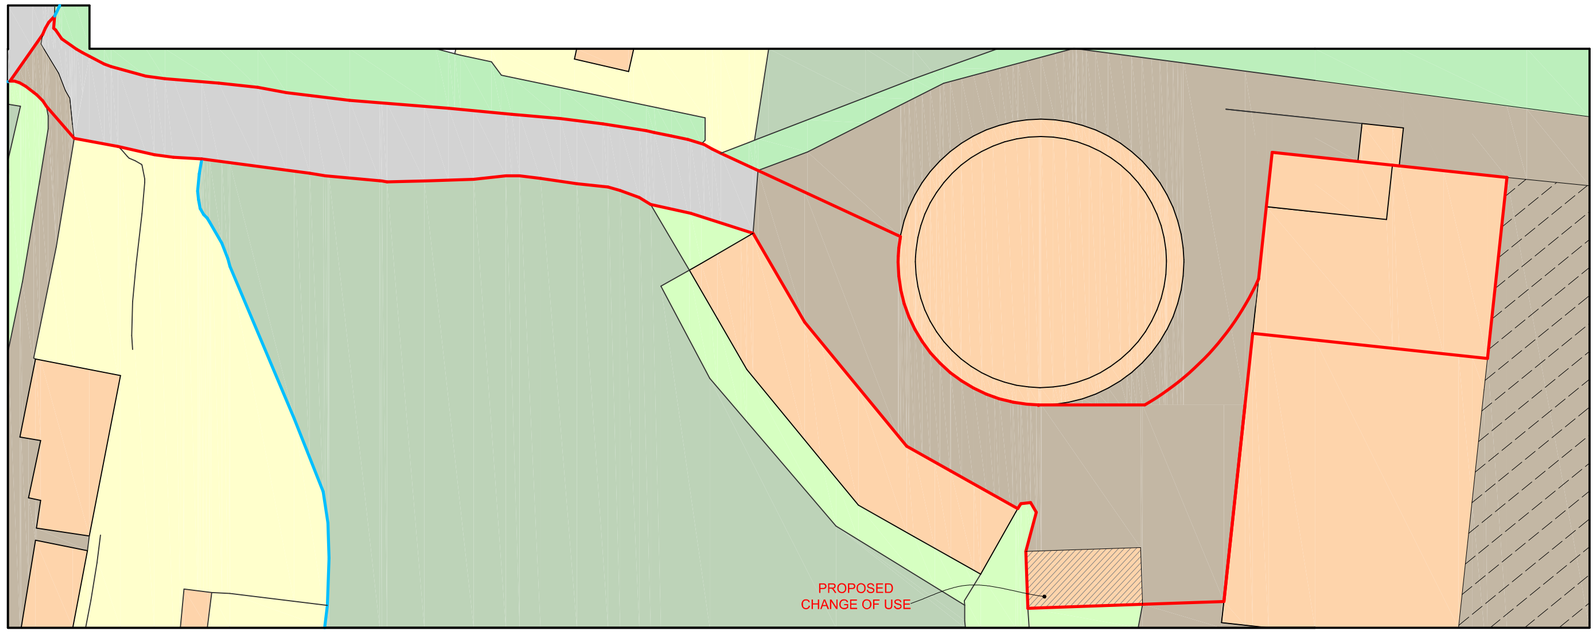

PROPOSED BLOCK PLAN

C 15.01.25. - RED LINE AMENDED
B 21.08.24. - GENERAL AMENDMENTS
A 12.08.24. - GENERAL AMENDMENTS

Bourne Rural
PLANNING CONSULTANCY LTD

Client:	MR A KNOWLES
Job:	TRENCHMORE FARM BURNTHOUSE LANE COWFOLD
Dwg no:	2563 / 02 C
Title:	SURVEY + PROPOSED BLOCK PLAN
Date:	AUGUST 2024
Scale:	1:500

responsibility will not be accepted for errors made by others in scaling from this drawing, all construction information should be taken from figured dimensions only, if in doubt ask.