






Roof Plan

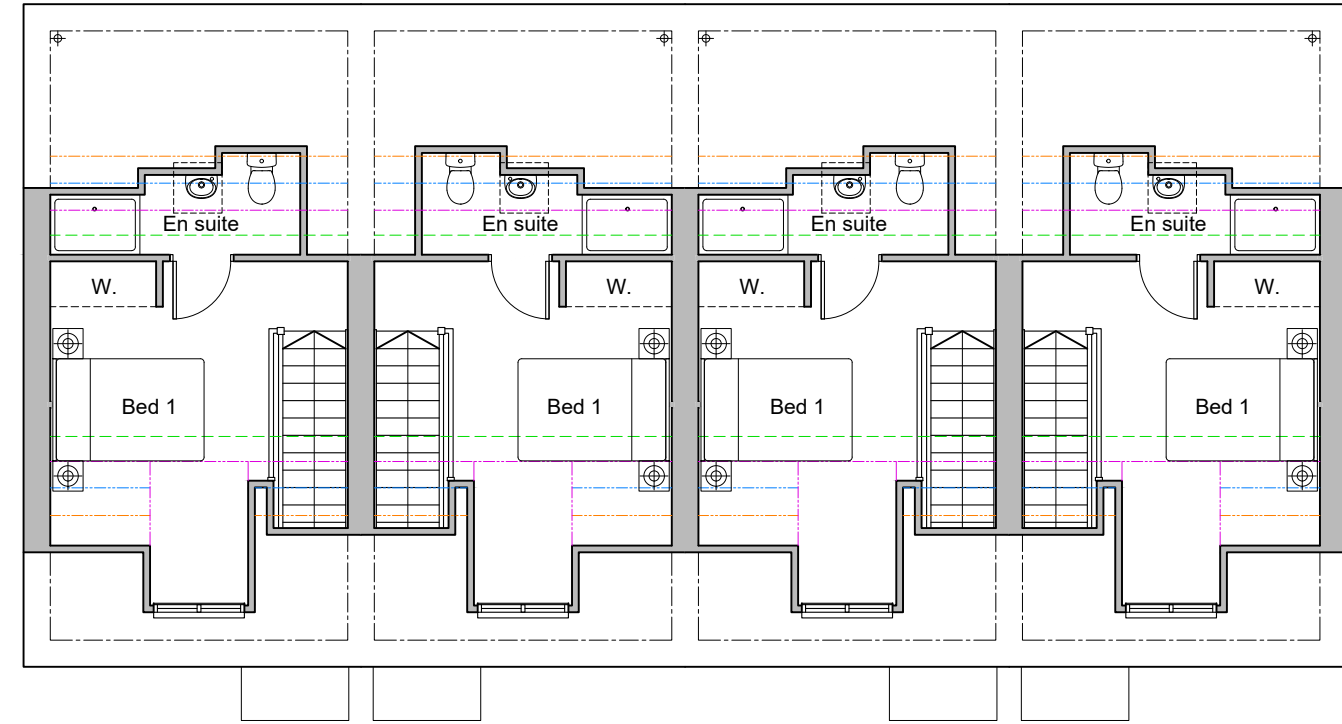

Second Floor Plan

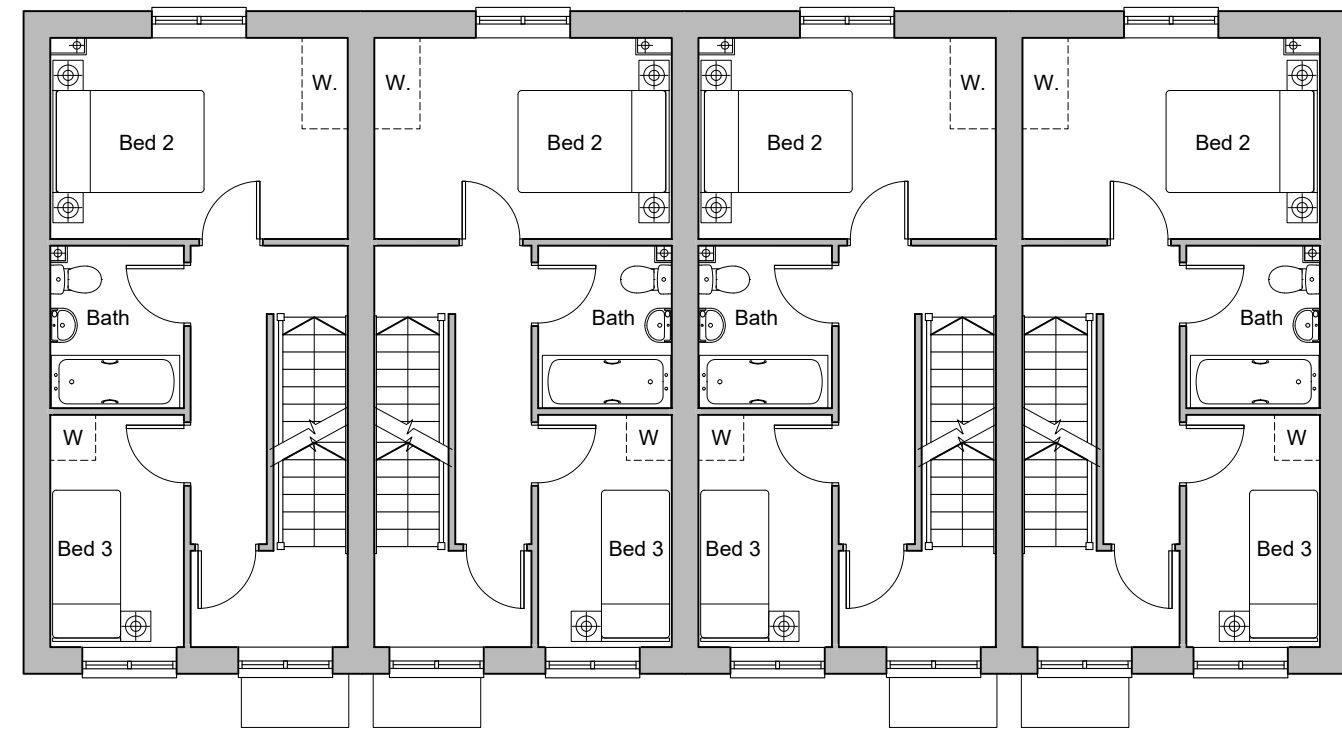


First Floor Plan

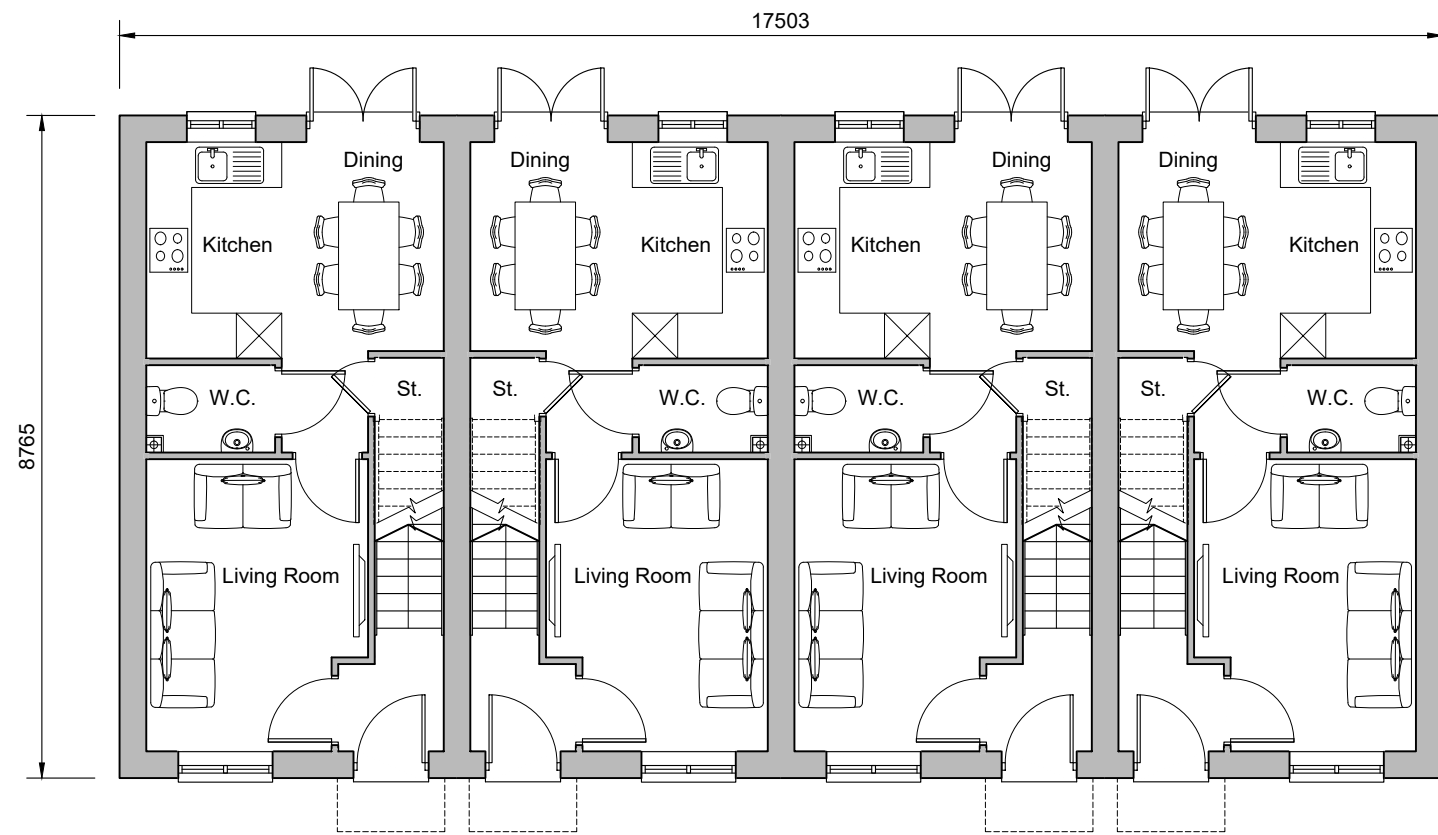

Ground Floor Plan
Plots 217-220




Front Elevation

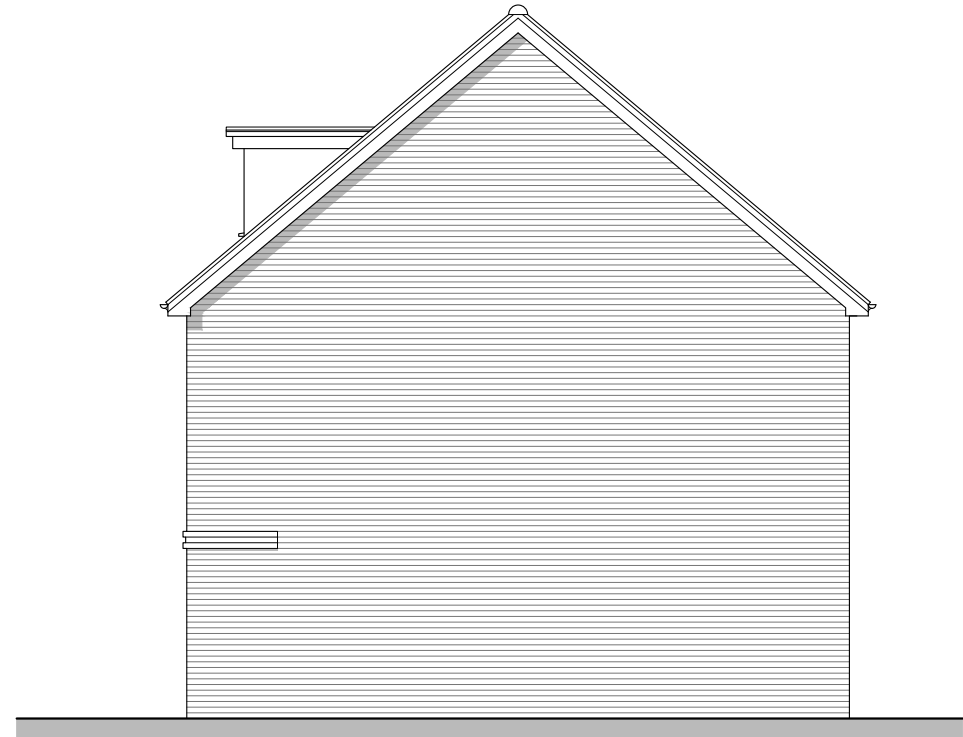

Side Elevation



Rear Elevation

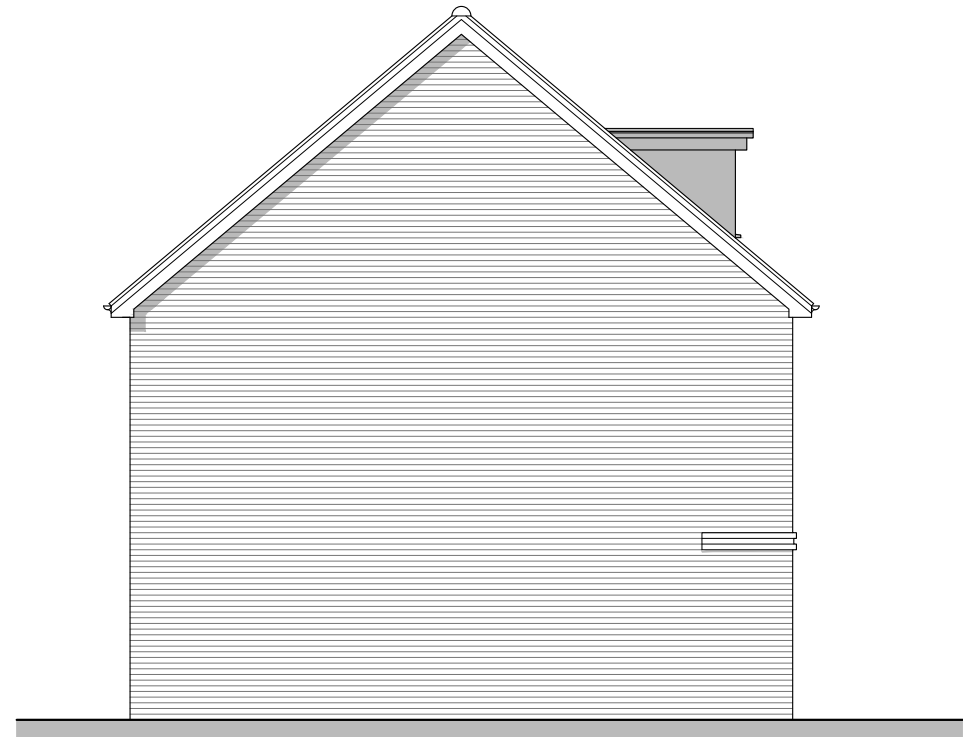

Side Elevation

