


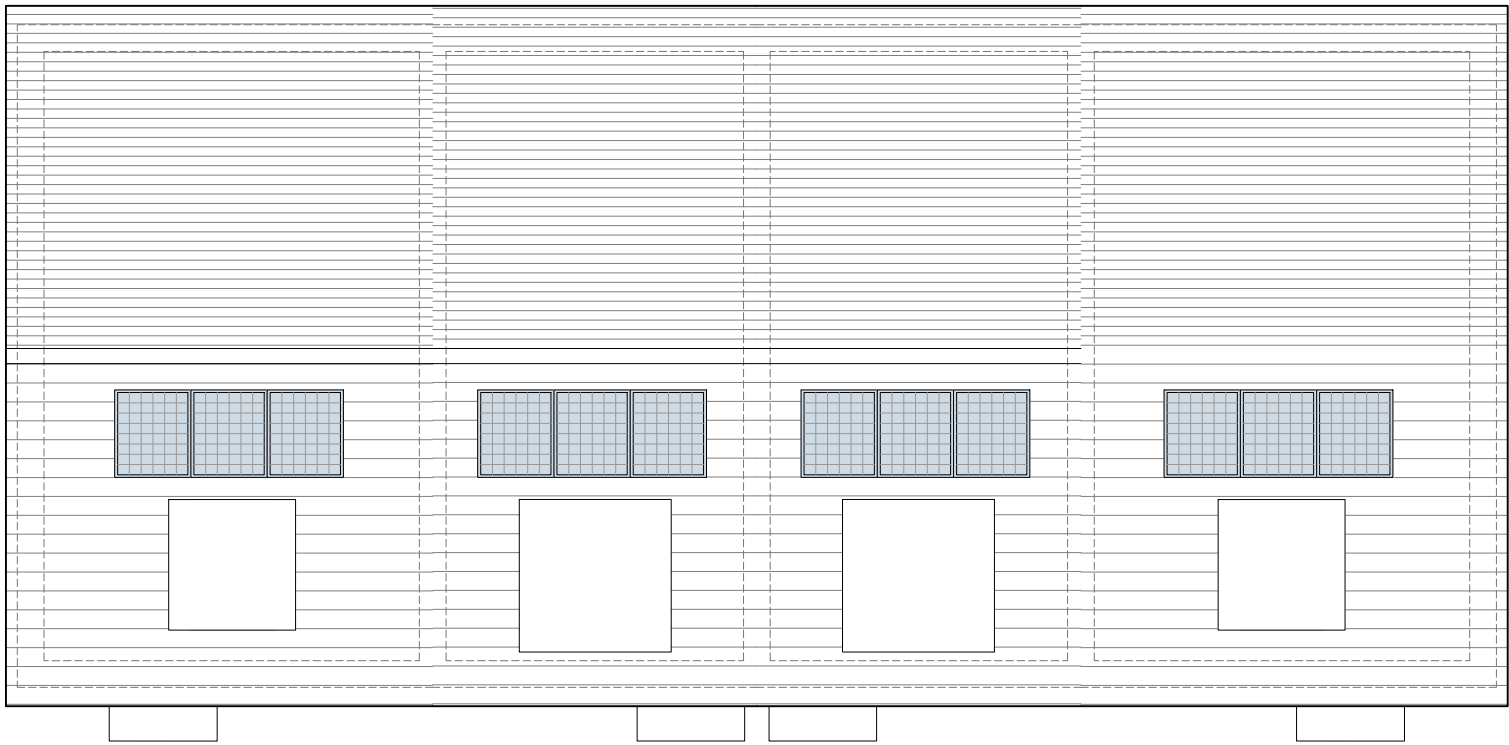


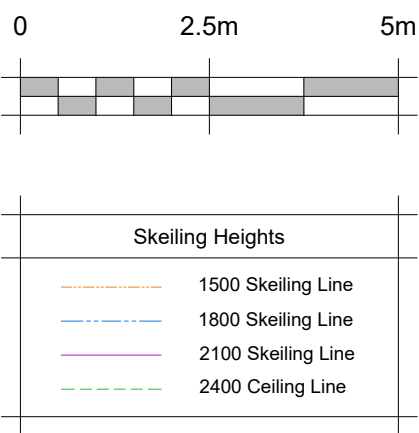


Roof Plan

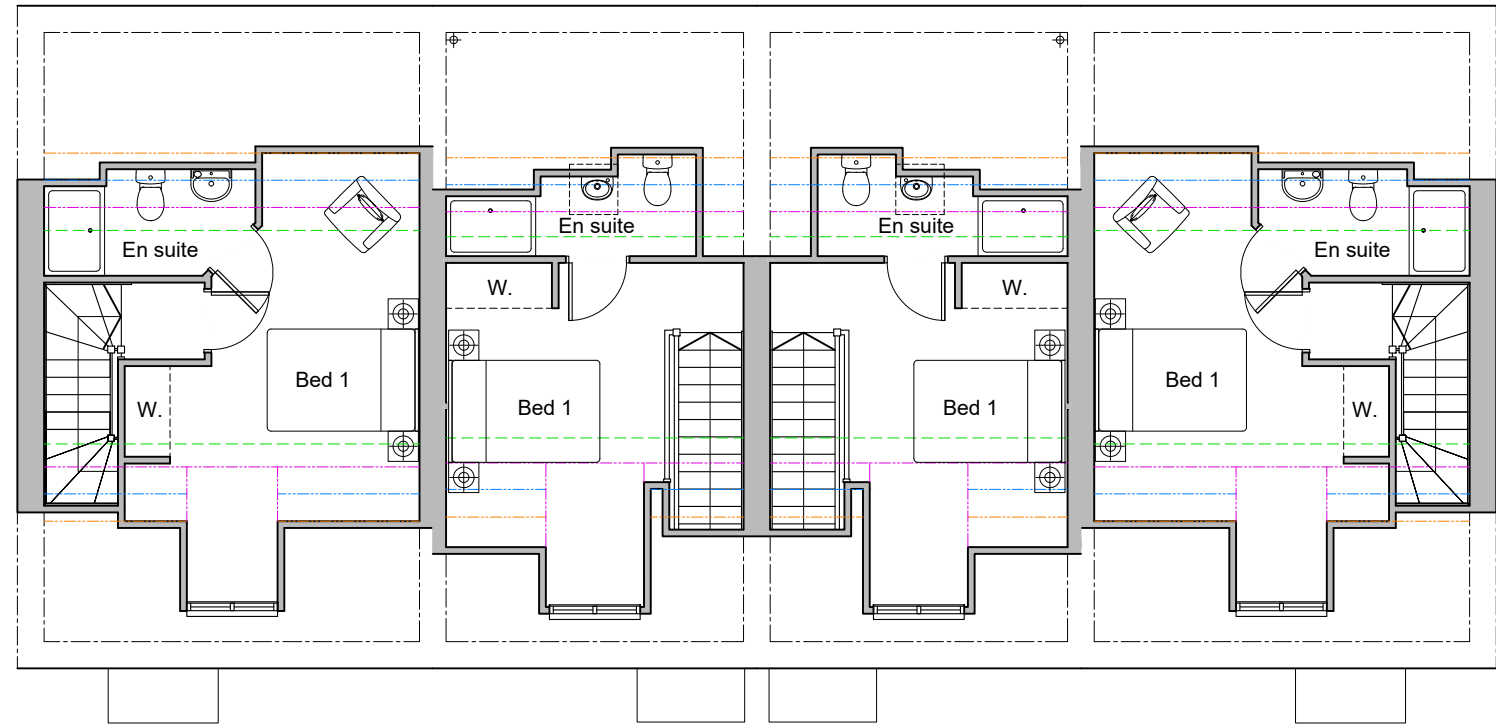

Second Floor Plan

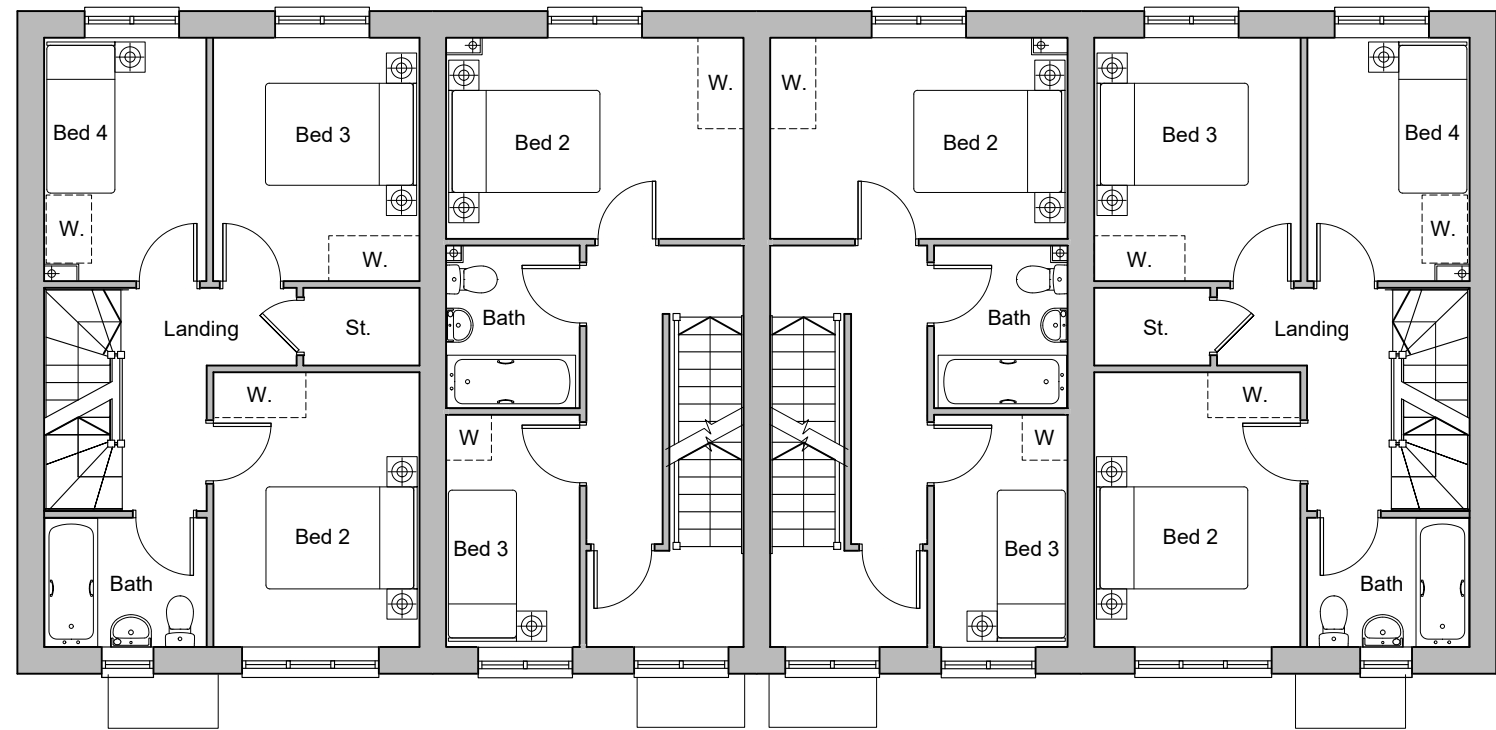


First Floor Plan

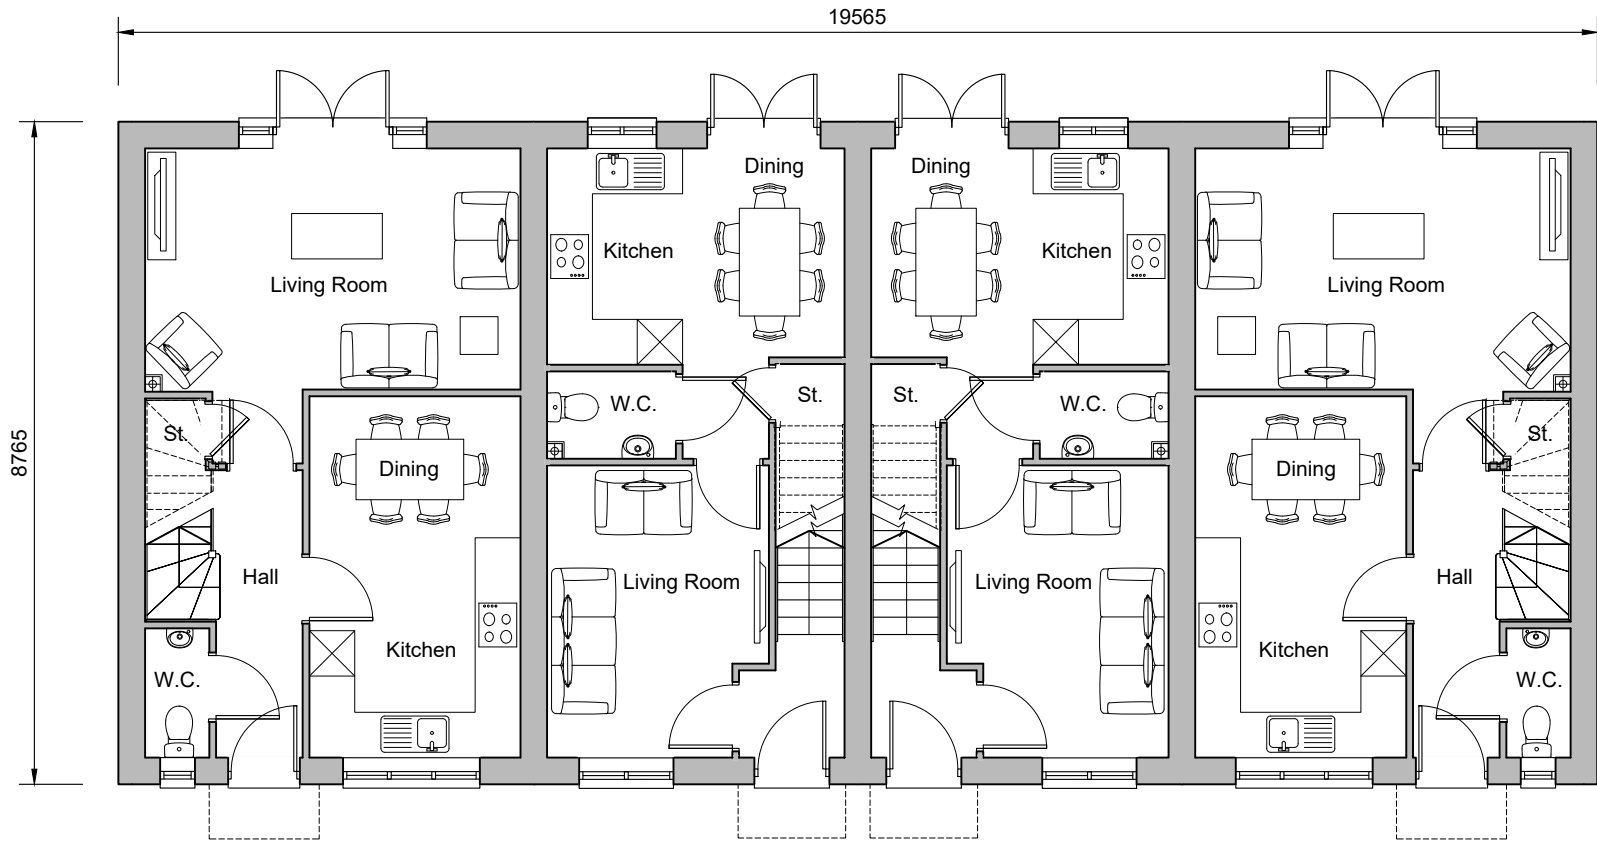


Ground Floor Plan
Plots 211-214




Front Elevation

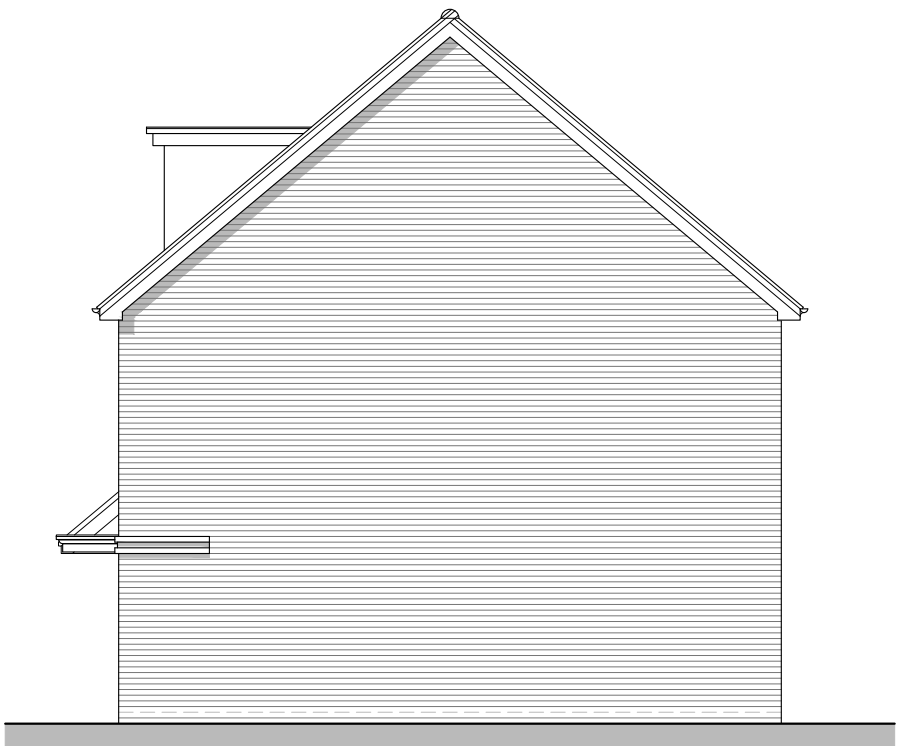

Side Elevation

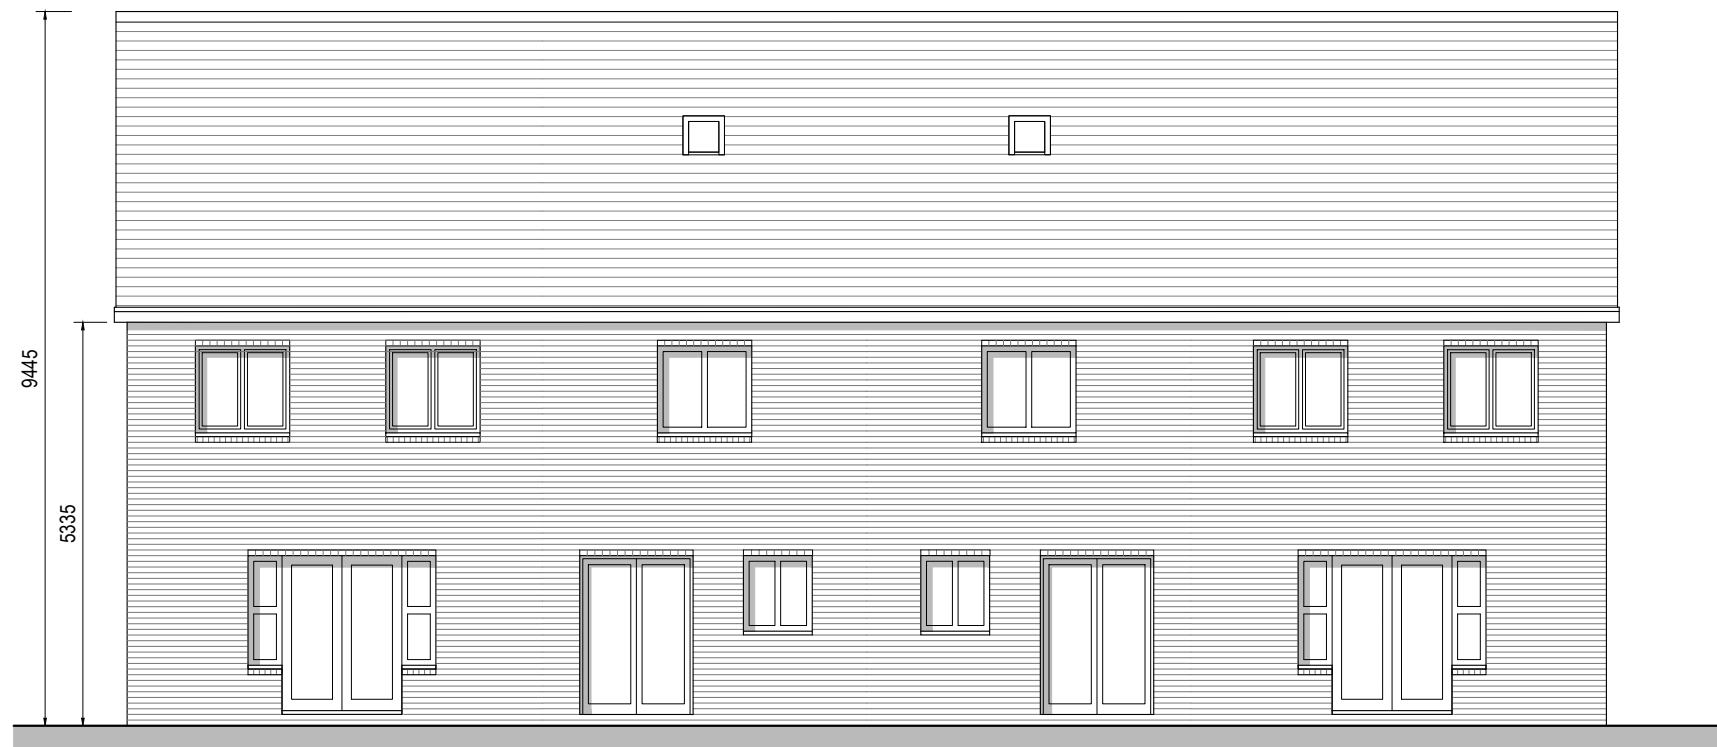

Rear Elevation

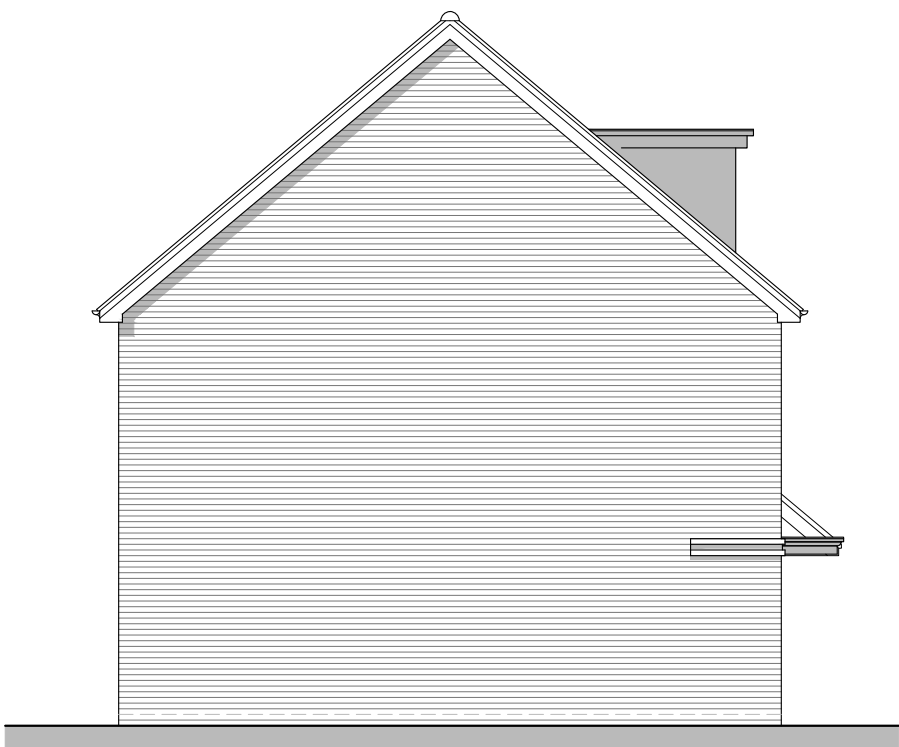

Side Elevation