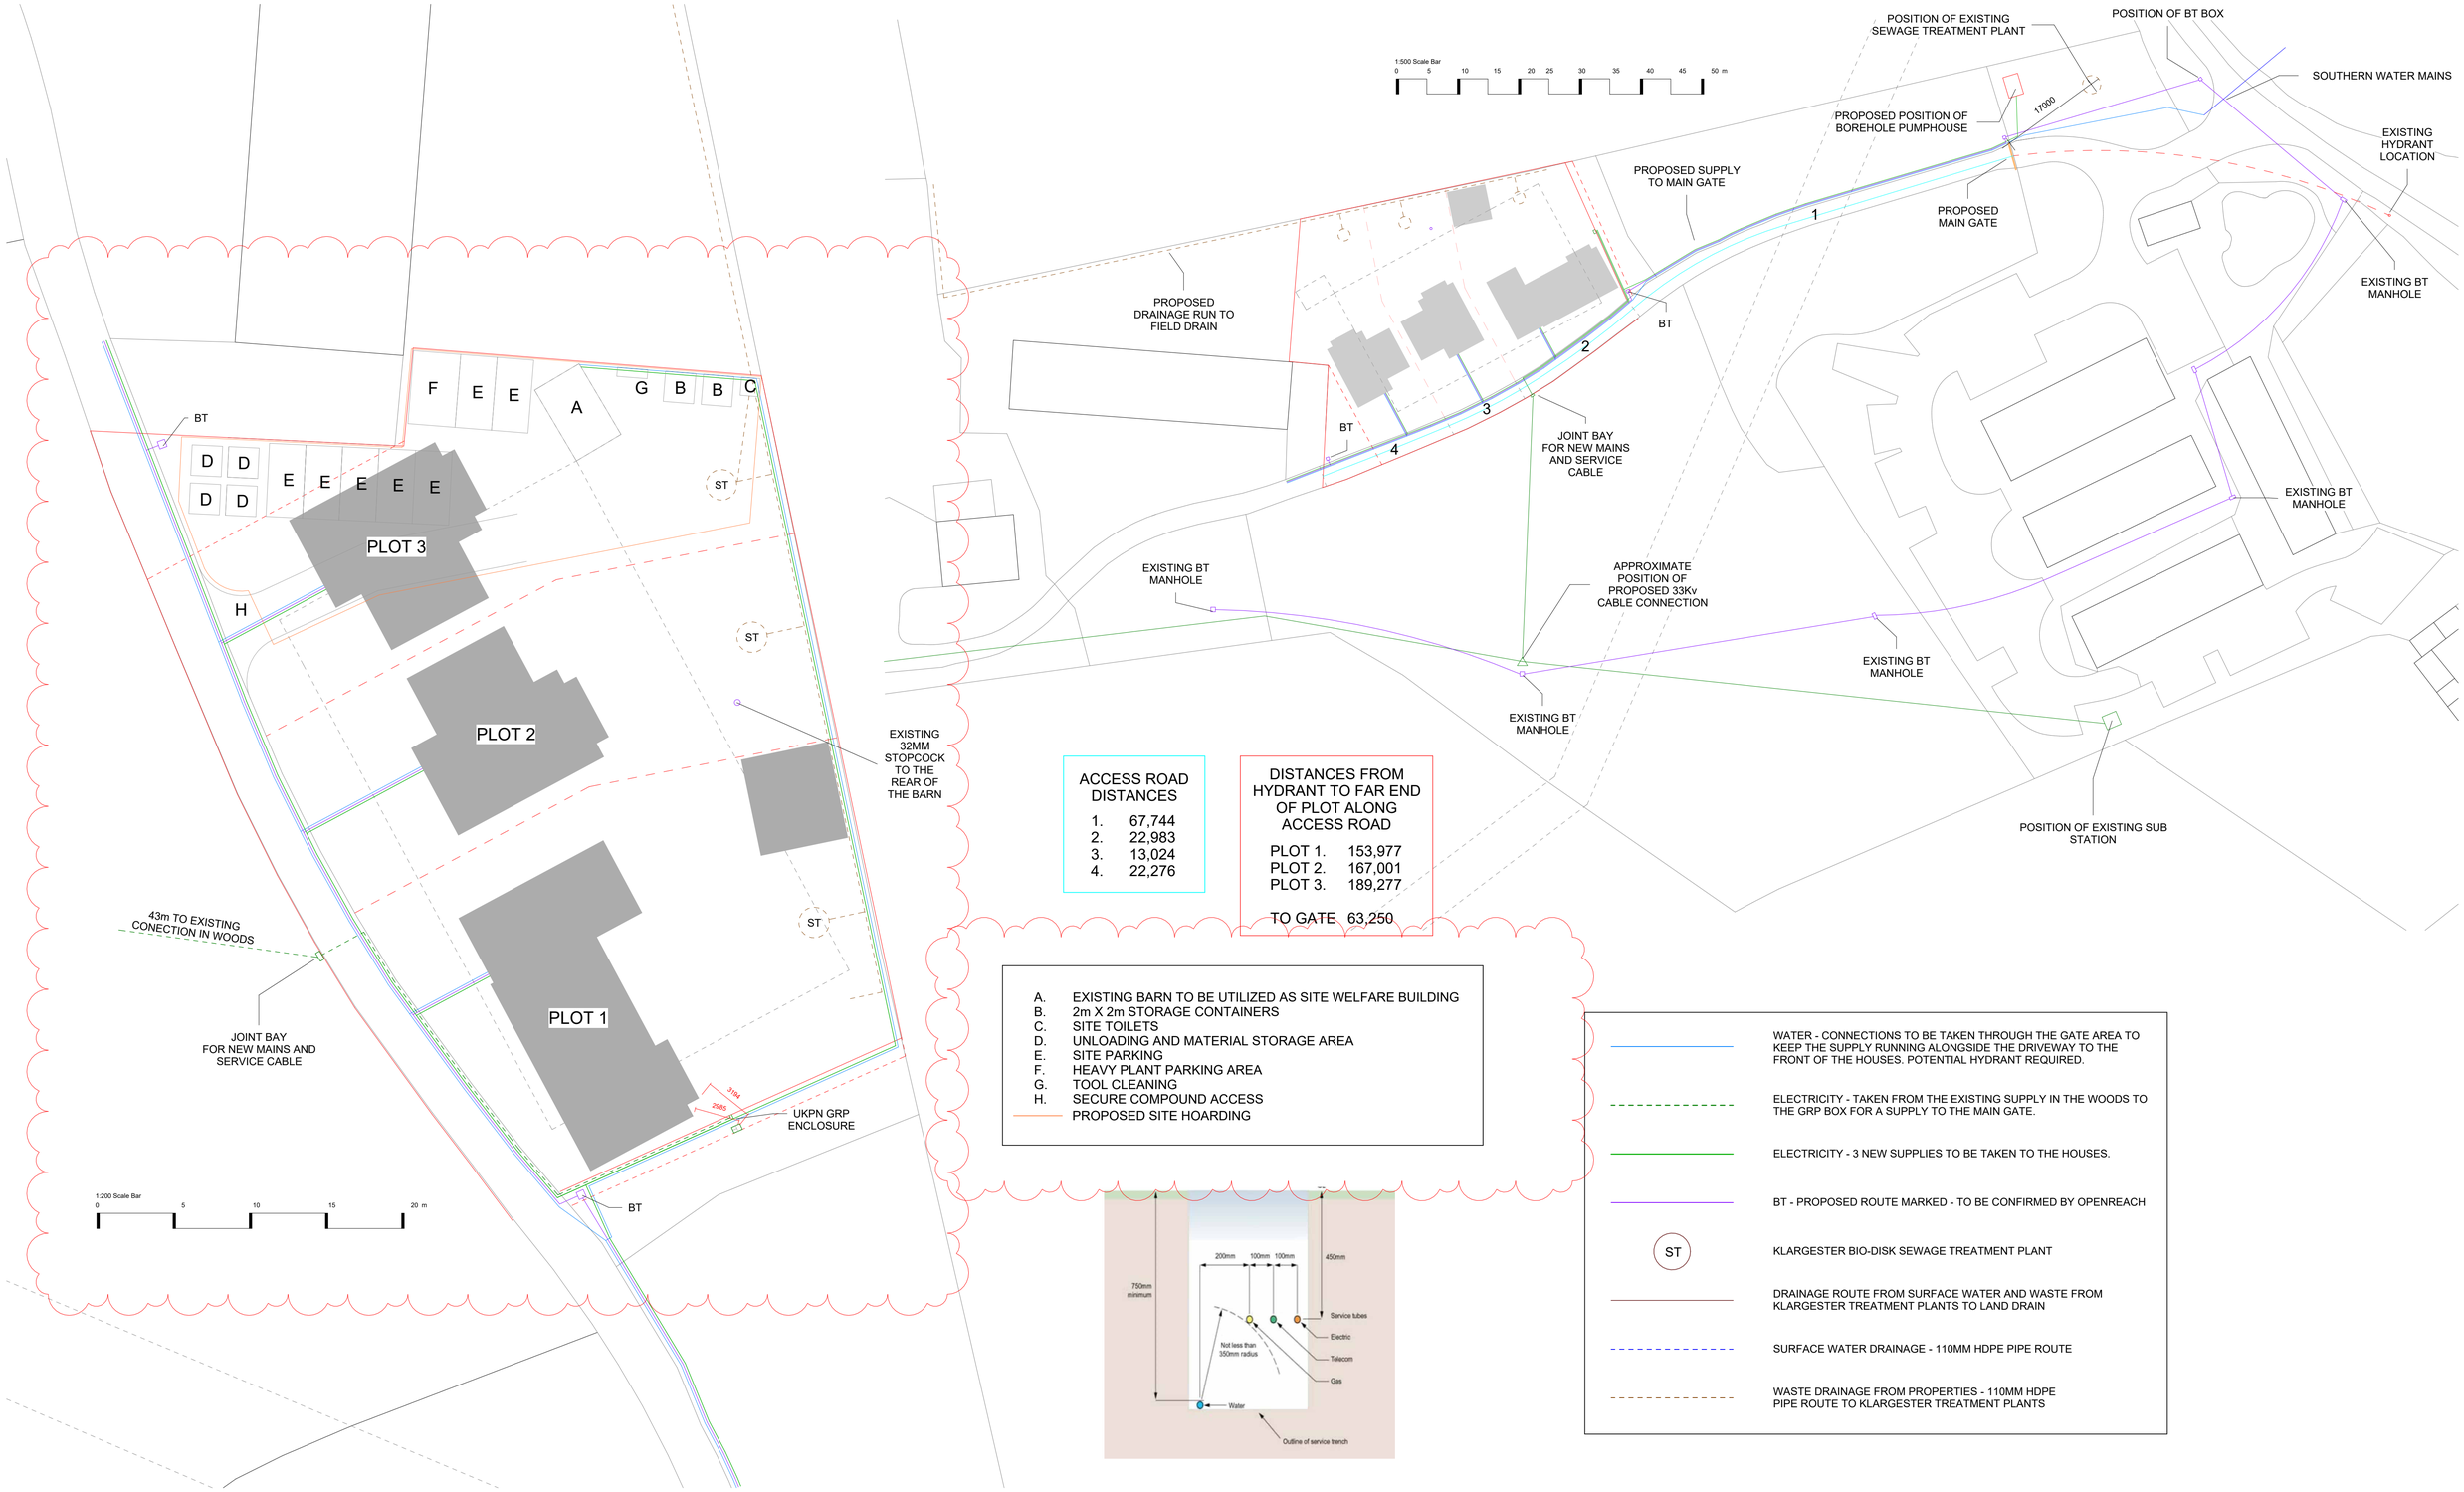


ACCESS ROAD DISTANCES

1. 67,744
2. 22,983
3. 13,024
4. 22,276

DISTANCES FROM HYDRANT TO FAR END OF PLOT ALONG ACCESS ROAD

PLOT 1. 153,977
PLOT 2. 167,001
PLOT 3. 189,277

TO GATE 63,250

- A. EXISTING BARN TO BE UTILIZED AS SITE WELFARE BUILDING
- B. 2m X 2m STORAGE CONTAINERS
- C. SITE TOILETS
- D. UNLOADING AND MATERIAL STORAGE AREA
- E. SITE PARKING
- F. HEAVY PLANT PARKING AREA
- G. TOOL CLEANING
- H. SECURE COMPOUND ACCESS
- PROPOSED SITE HOARDING

- WATER - CONNECTIONS TO BE TAKEN THROUGH THE GATE AREA TO KEEP THE SUPPLY RUNNING ALONGSIDE THE DRIVEWAY TO THE FRONT OF THE HOUSES. POTENTIAL HYDRANT REQUIRED.
- ELECTRICITY - TAKEN FROM THE EXISTING SUPPLY IN THE WOODS TO THE GRP BOX FOR A SUPPLY TO THE MAIN GATE.
- ELECTRICITY - 3 NEW SUPPLIES TO BE TAKEN TO THE HOUSES.
- BT - PROPOSED ROUTE MARKED - TO BE CONFIRMED BY OPENREACH
- ST - KLARGESTER BIO-DISK SEWAGE TREATMENT PLANT
- DRAINAGE ROUTE FROM SURFACE WATER AND WASTE FROM KLARGESTER TREATMENT PLANTS TO LAND DRAIN
- SURFACE WATER DRAINAGE - 110MM HDPE PIPE ROUTE
- WASTE DRAINAGE FROM PROPERTIES - 110MM HDPE PIPE ROUTE TO KLARGESTER TREATMENT PLANTS

Revision	Description	Date	Drawn
1	Construction Setup Information Added to the Drawing	01.04.26	AM

project: High Barn, Crays Lane, Goose Green, West Sussex, RH20 2LR
client: Jolliff Homes
title: Site Services and Construction Site Setup
status: PLANNING
scale: As indicated@A1
drawing number: HB-09
rev: 1

New Form Architecture
your vision delivered
5 The Cairns
Charlestown, Fife, K11 3EP
tele 07843022953
email info@newformarchitecture.com
web www.newformarchitecture.com