





Site Location Plan scale 1:1250

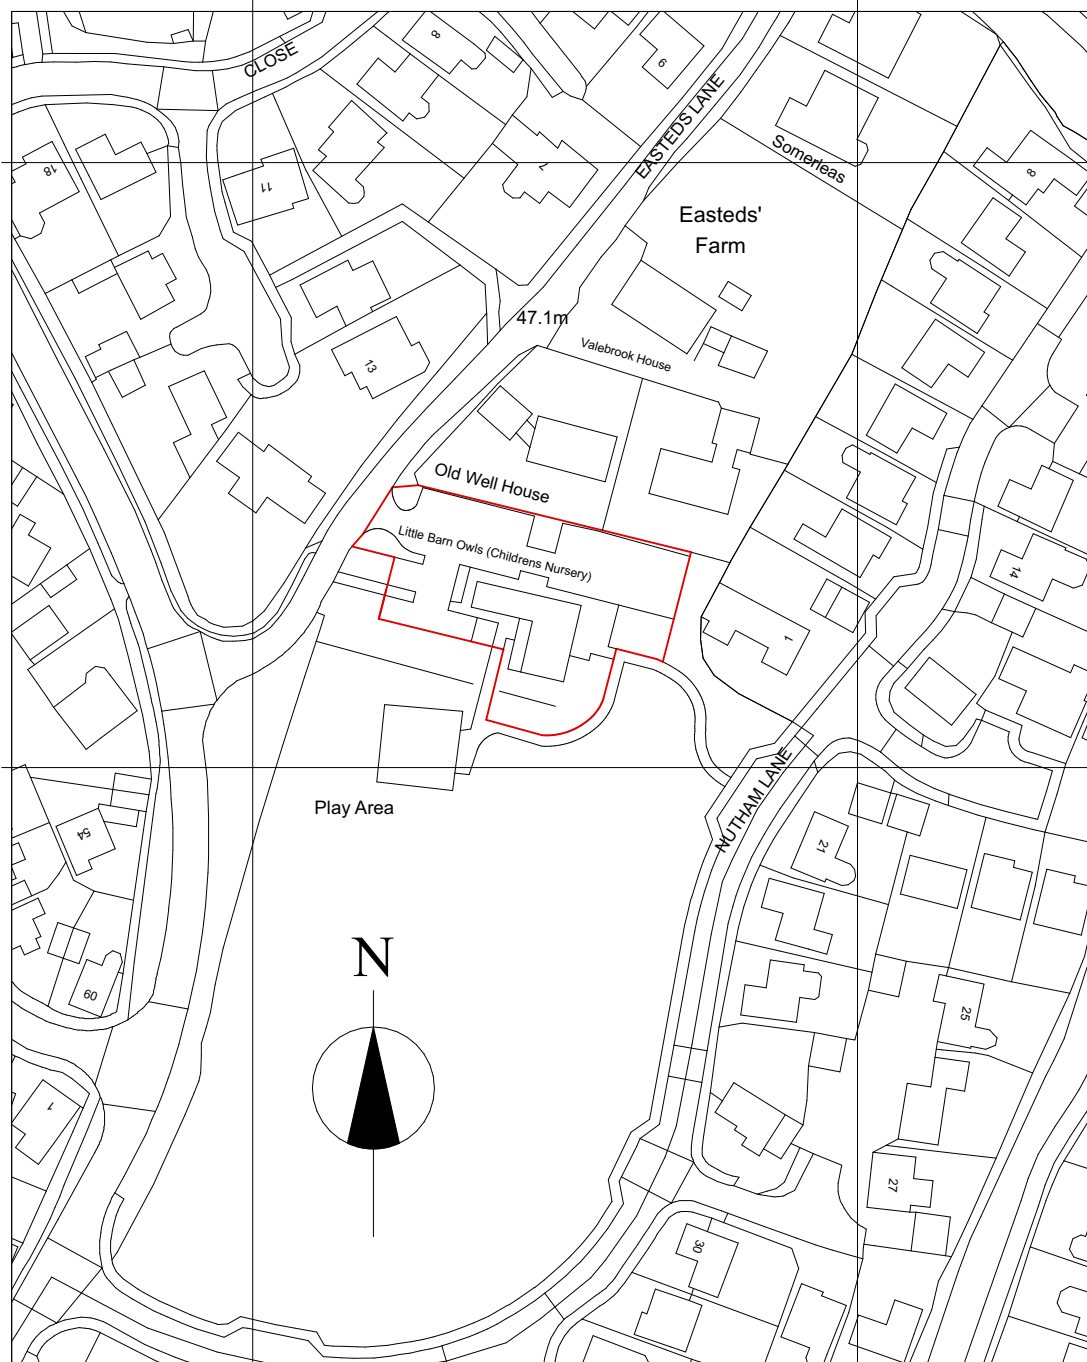

Block Plan scale 1:500

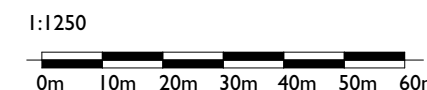

Notify the architect for drawings and/or specification discrepancy.
This project is subject to survey and statutory approvals.
© This drawing must not be reproduced in whole
or part without written consent.
Do not scale from this drawing. Verify all dimensions on site.

RevID	Comment	Transmittal Set Date

Job Title:
**New Classroom
Easteds Barn, Easteds Ln, Southwater,
Horsham RH13 9DP**

Client: **Little Barn Owls Nursery & Farm School**

Drawing Title:
**Site Location Plan
and Block Plan**

Project Status: PLANNING		
Scale: @A3 1:1250, 1:50	Date: 08/04/2026	Drawn: db Checked: db
Job No: J005441	Drawing No: CD-01	Rev: v003

BROUARDARCHITECTS
Kent Office: Brouard Architects
1 Bromley Lane | Chislehurst | BR7 6LH
T: 01689 857253
E: info@brouardarchitects.co.uk
W: www.brouardarchitects.co.uk

RIBA 
Chartered Practice