




Appendix B

1. GRID AND LEVELS BASED ON ORDNANCE DATUM, DERIVED FROM THE NATIONAL GNSS NETWORK. LOCAL SCALE FACTOR 0.99975 APPLIED.
2. TREE AND HEDGE SPECIES HAVE BEEN IDENTIFIED AS ACCURATELY AS POSSIBLE BUT SHOULD BE CROSS CHECKED IN CRITICAL AREAS.

Coordinate Table				
Station	Description	Easting	Northing	Level
S1	ROAD NAIL	510322.934	117069.449	45.668
S2	ROAD NAIL	510259.855	117127.697	47.859
S3	HILTI NAIL	510259.855	117173.133	48.366
S4	ROAD NAIL	510286.671	117270.487	52.008
S5	ROAD NAIL	510225.458	117305.058	51.527
S6	ROAD NAIL	510152.608	117341.321	50.978
S7	PEG	510818.042	117442.314	58.714
S8	PEG	510066.502	117435.937	54.992
S9	PEG	510122.224	117439.937	54.444
S10	PEG	509933.956	117417.214	44.774
S11	PEG	509866.359	117434.559	39.909
S16	ROAD NAIL	510117.084	117163.132	45.829
S17	HILTI NAIL	510220.093	117124.846	48.913

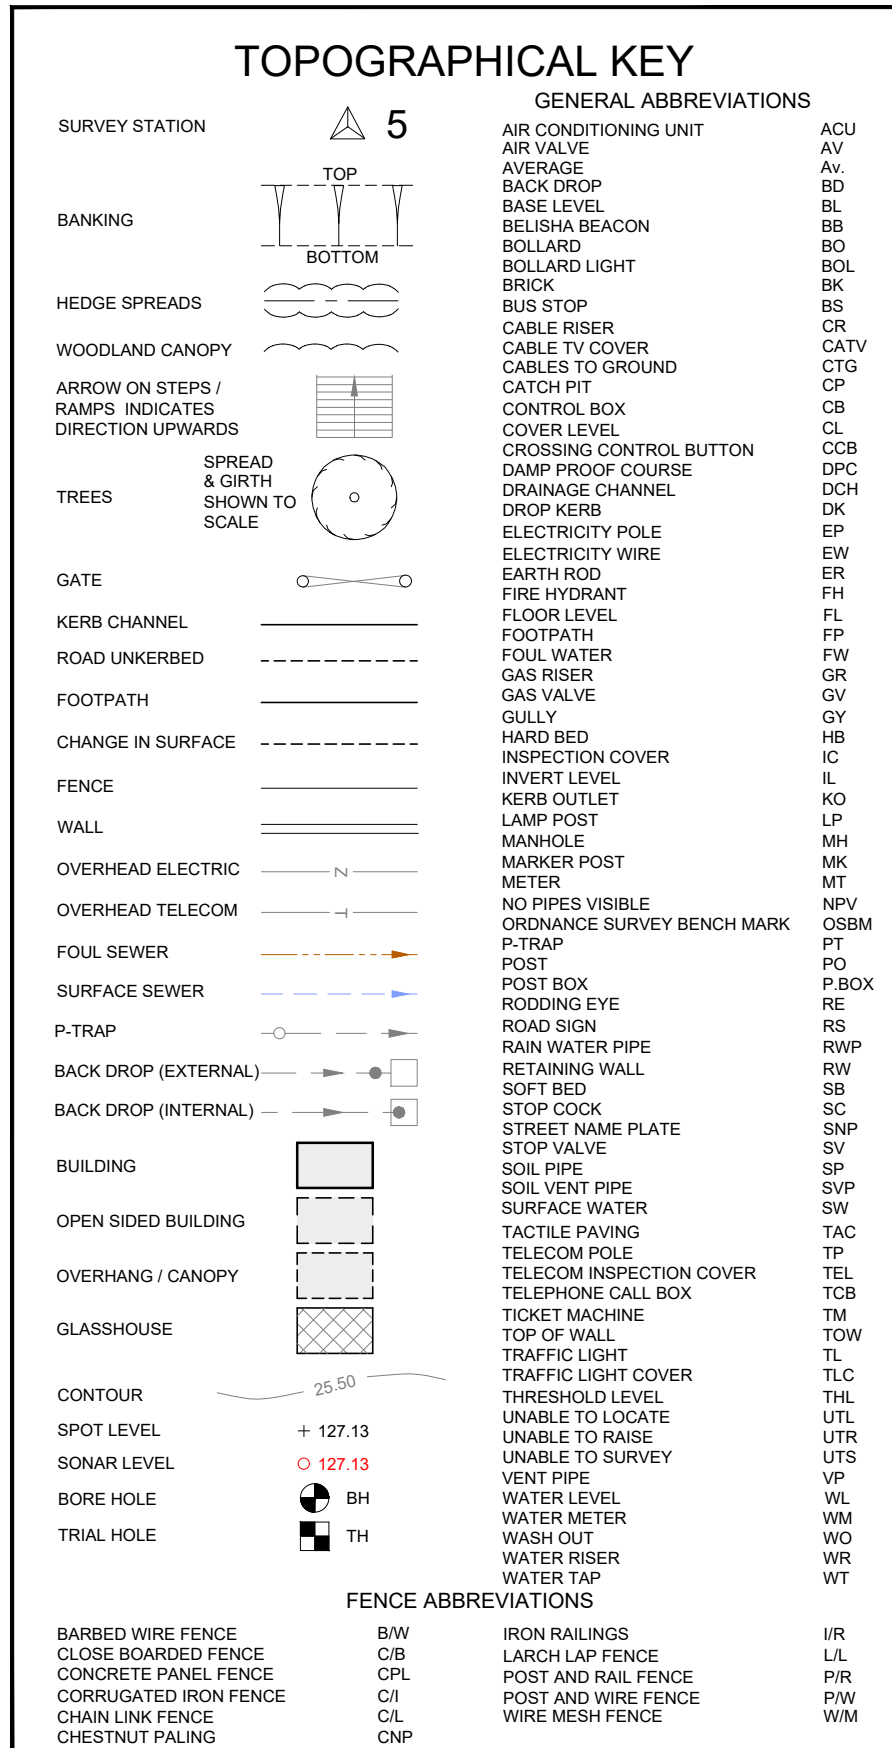

Sheet Layout: (Not to Scale)

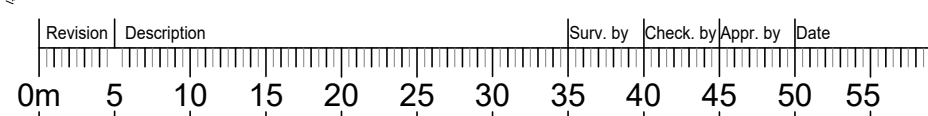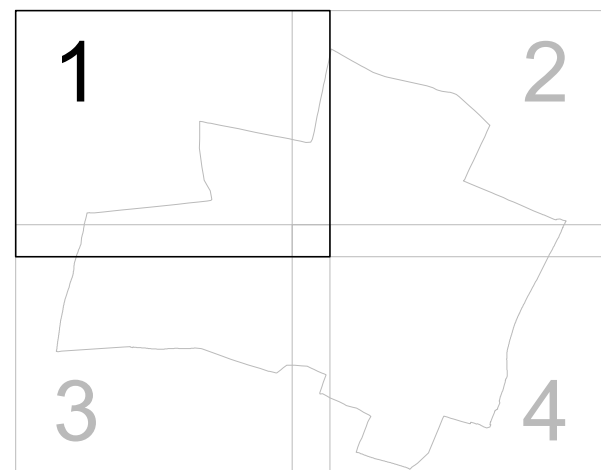

Topographical Survey

Client:



Storrington Road
Abingworth
West Sussex

Scale: 1:500	Sheet Size: A0	Sheet Number: 1	Date: May 2023
Project Number: 32595	Rev: -	Surveyed by: RG/TC/TH/JM	Checked by: AS Approved CP















www.mksurveys.com
www.surveys4bim.co.uk

Head Office: Milton Keynes t: 01908 565561 e: mail@mksurveys.co.uk

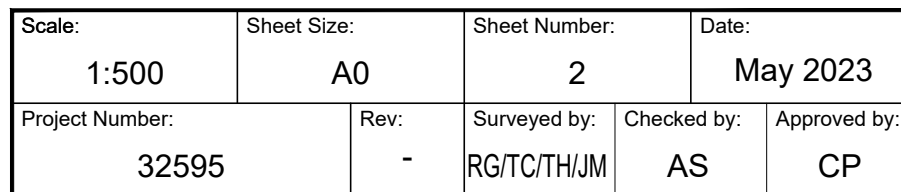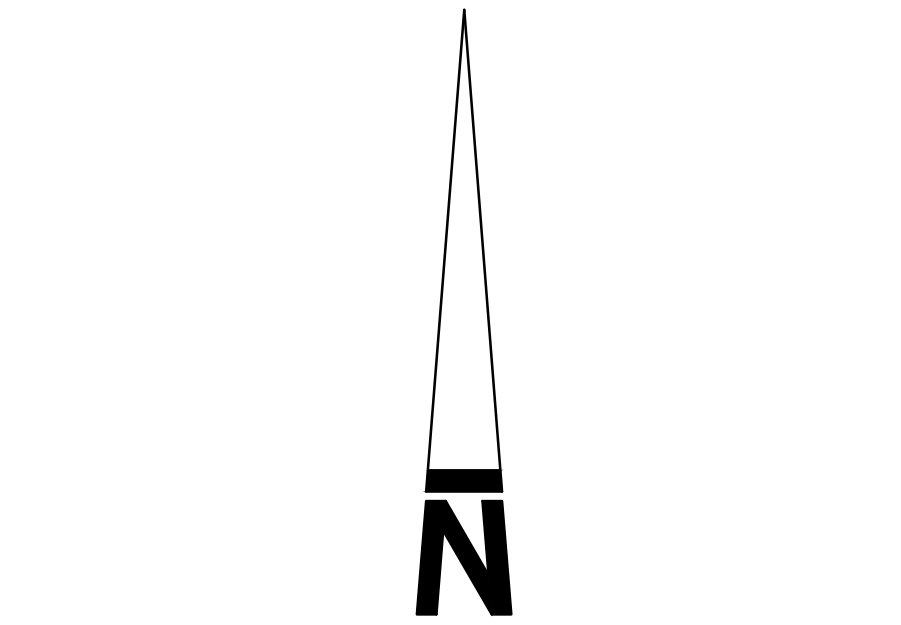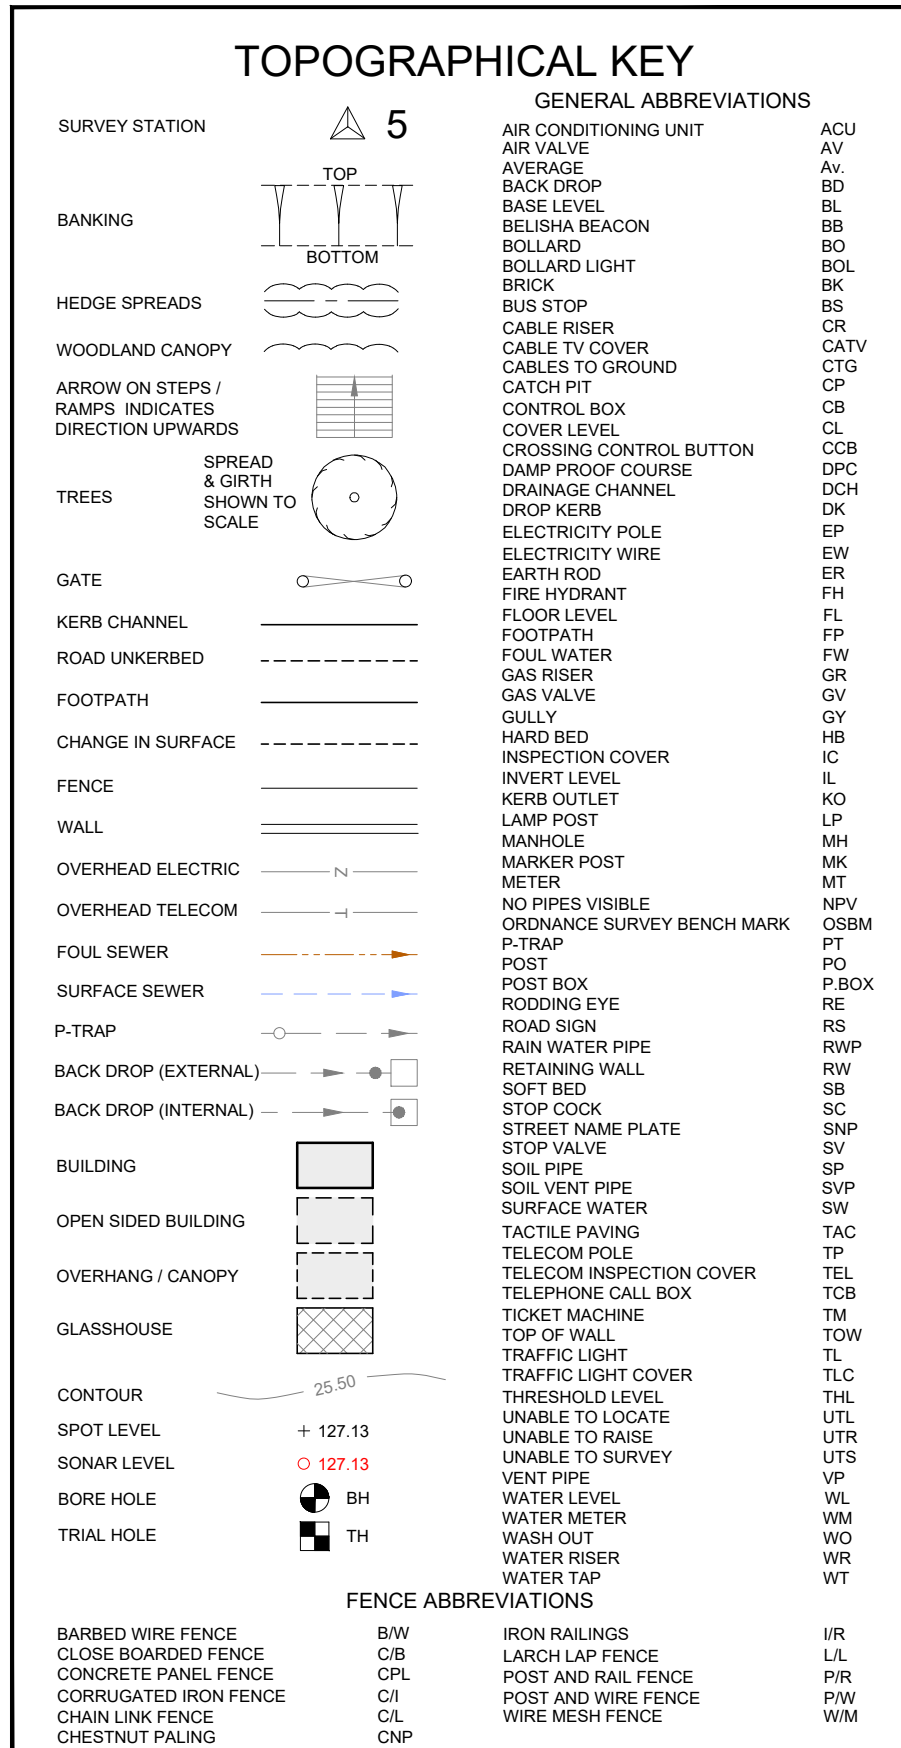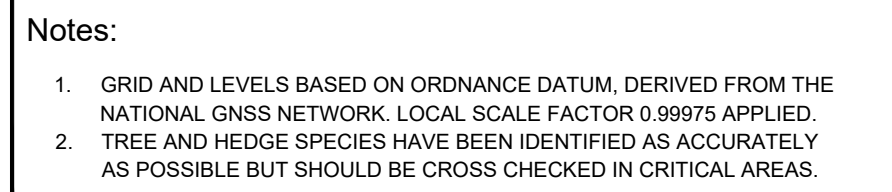

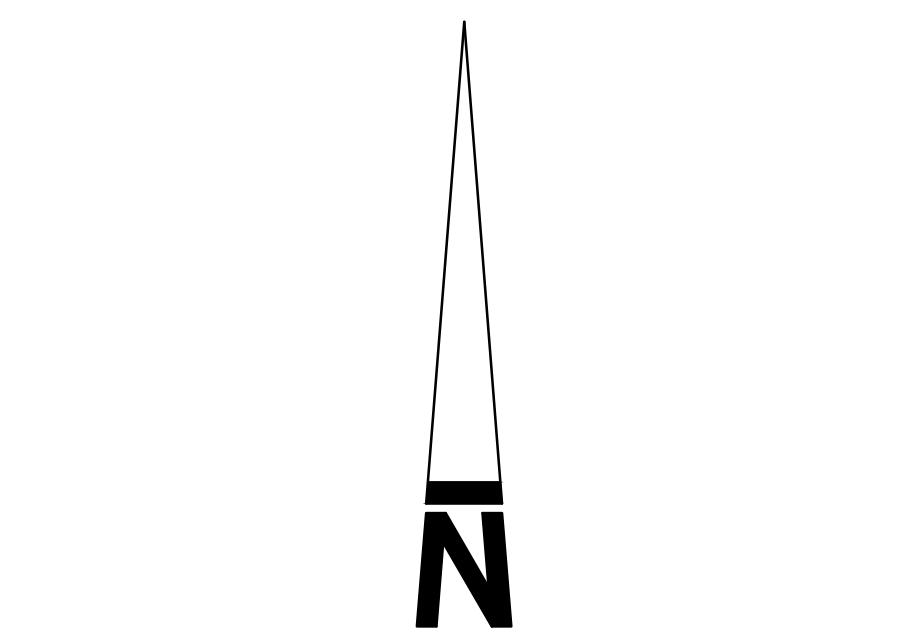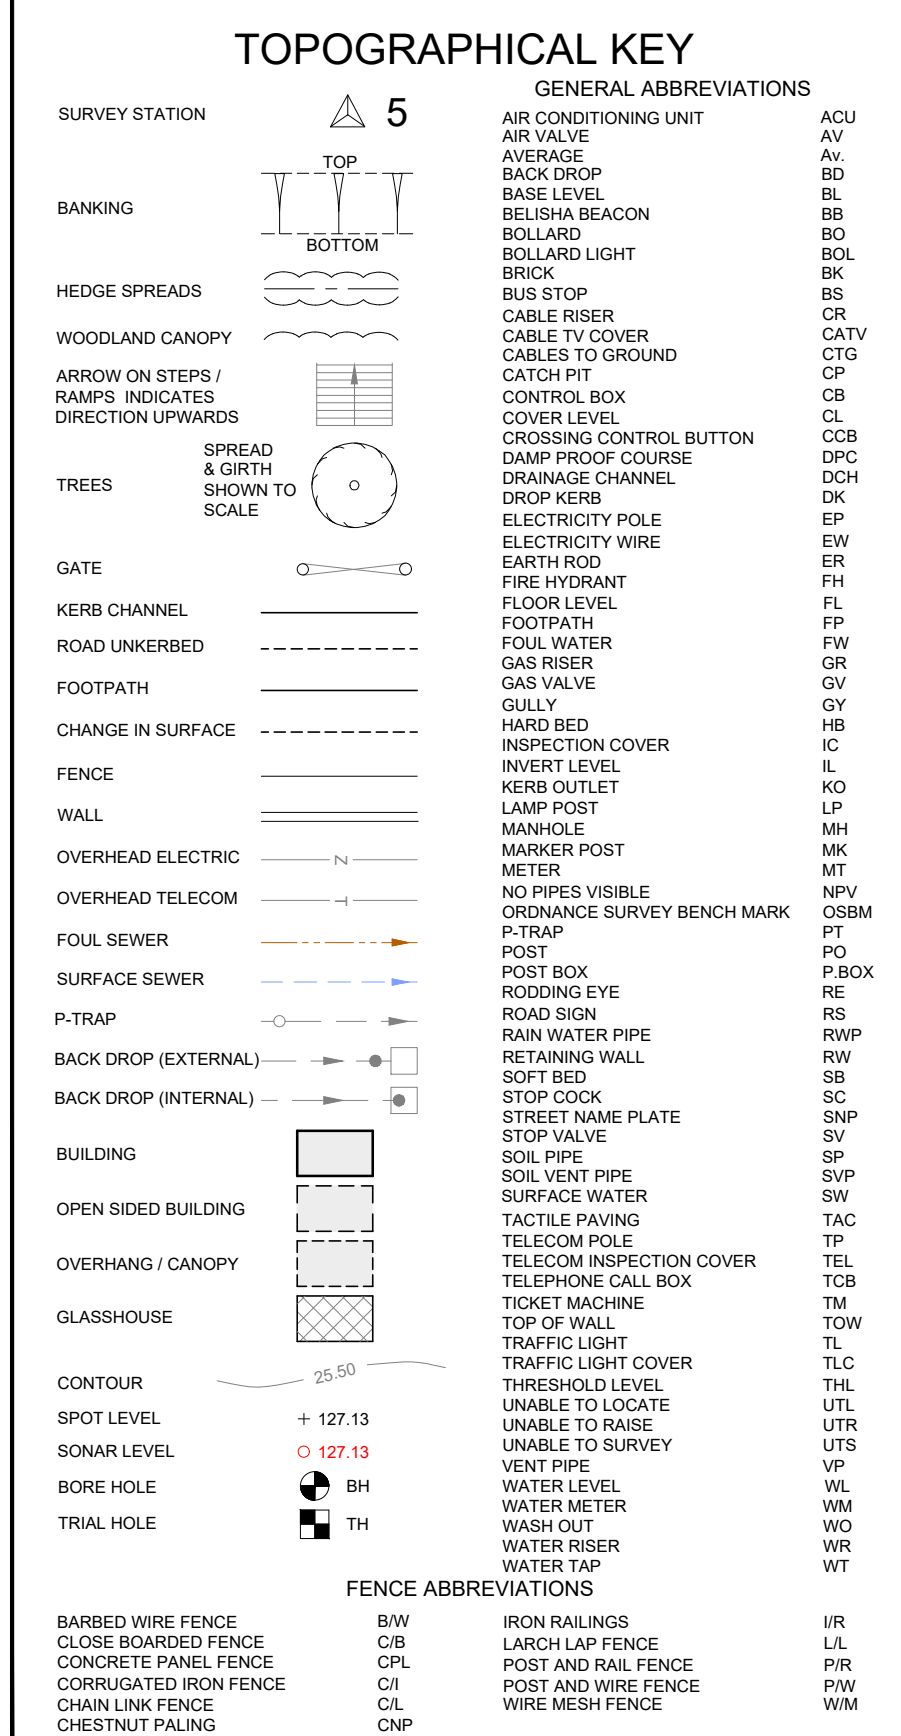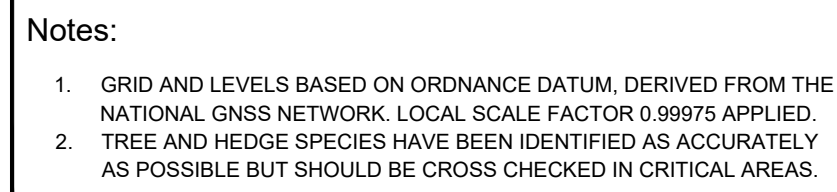

Topographical Survey

Storrington Road
Abingworth
West Sussex

mksurveys





www.mk-surveys.com www.surveys401m.co.uk

Head Office: Milton Keynes t: 01908 665651 e: mail@mk-surveys.co.uk

Notes:
1. GRID AND LEVELS BASED ON ORDNANCE DATUM, DERIVED FROM THE NATIONAL GRID NETWORK. LOCAL SCALE FACTOR OF 0.99975 APPLIED.
2. TREE AND HEDGE SPECIES HAVE BEEN IDENTIFIED AS ACCURATELY AS POSSIBLE BUT SHOULD BE CHECKED IN CRITICAL AREAS.

Coordinate Table				
Station	Description	Easting	Northing	Level
S1	ROAD NAIL	510322.934	117069.443	45.686
S2	ROAD NAIL	510347.853	117127.607	47.859
S3	HILTI NAIL	510259.855	117173.133	48.366
S4	ROAD NAIL	510286.671	117270.487	52.008
S5	ROAD NAIL	510225.458	117305.055	51.527
S6	ROAD NAIL	510152.608	117341.321	50.978
S7	PEG	510185.042	117442.314	58.714
S8	PEG	510086.500	117435.537	54.992
S9	PEG	510010.224	117439.664	50.714
S10	PEG	509933.956	117417.214	44.774
S11	PEG	509866.359	117343.559	38.909
S18	ROAD NAIL	510117.084	117163.132	45.829
S17	HILTI NAIL	510220.093	117124.848	46.913

TOPOGRAPHICAL KEY	
GENERAL ABBREVIATIONS	
SURVEY STATION	5
BANKING	TOP BOTTOM
HEDGE SPREADS	
WOODLAND AND CANOPY	
ARROW ON STEPS / RAMP INDICATES DIRECTION UPWARDS	
TREES	
GATE	
KERB CHANNEL	
ROAD UNIMBERED	
FOOTPATH	
CHANGE IN SURFACE	
FENCE	
WALL	
OVERHEAD ELECTRIC	
OVERHEAD TELECOM	
FOUL SEWER	
SURFACE SEWER	
P-TRAP	
BACK DROP (EXTERNAL)	
BACK DROP (INTERNAL)	
BUILDING	
OPEN SIDED BUILDING	
OVERHANG / CANOPY	
GLASSHOUSE	
CONTOUR	
SPOT LEVEL	
SNOW LEVEL	
BORE HOLE	
TRIAL HOLE	
BARBED WIRE FENCE	
CLOSE BOARD FENCE	
CONCRETE PANEL FENCE	
CORRUGATED IRON FENCE	
CHAIN LINK FENCE	
CHESTNUT PALING	
IRON RAILINGS	
LATCH UP FENCE	
POST AND RAIL FENCE	
POST AND WIRE FENCE	
WIRE MESH FENCE	
IR	
LL	
PR	
PM	
WM	

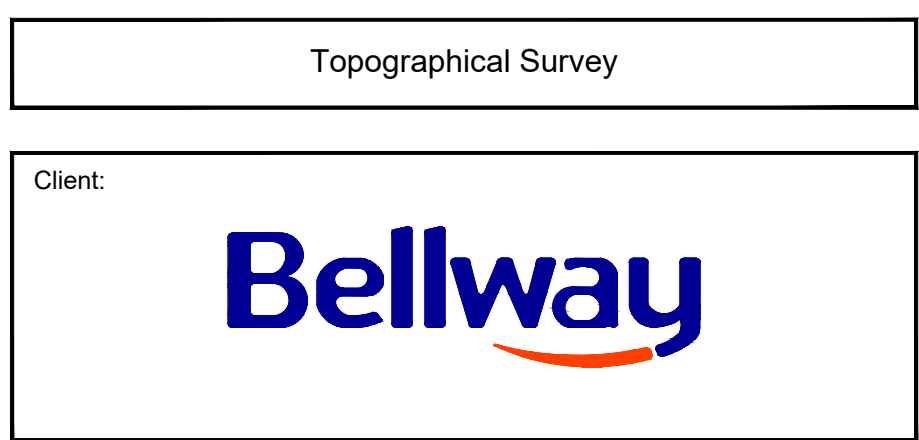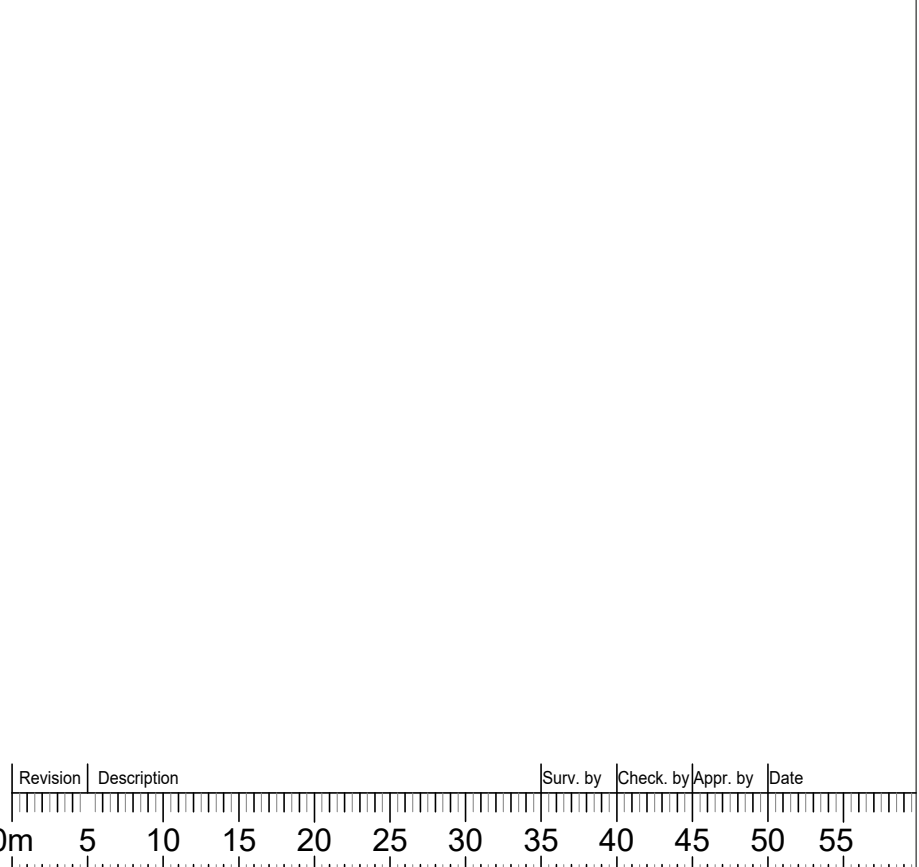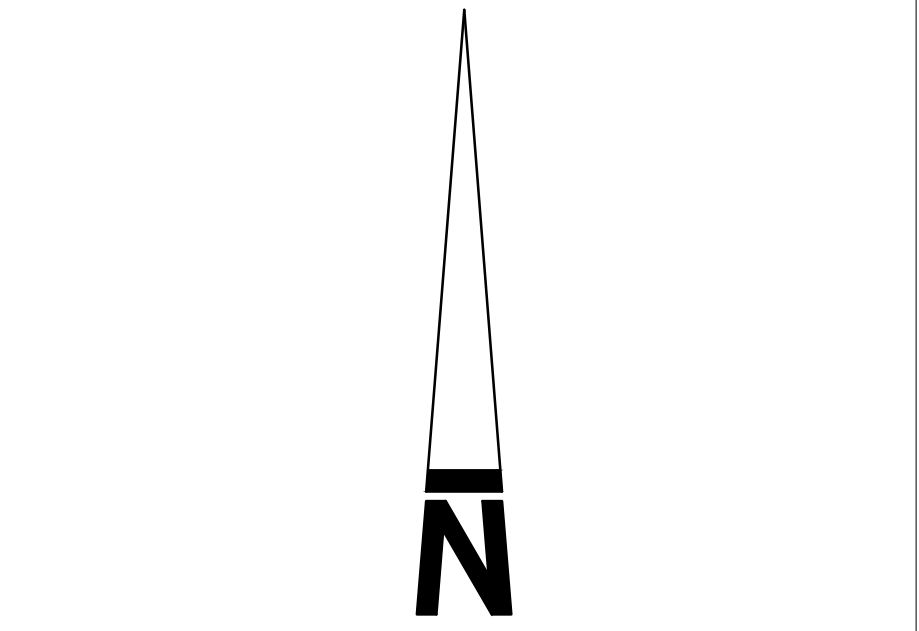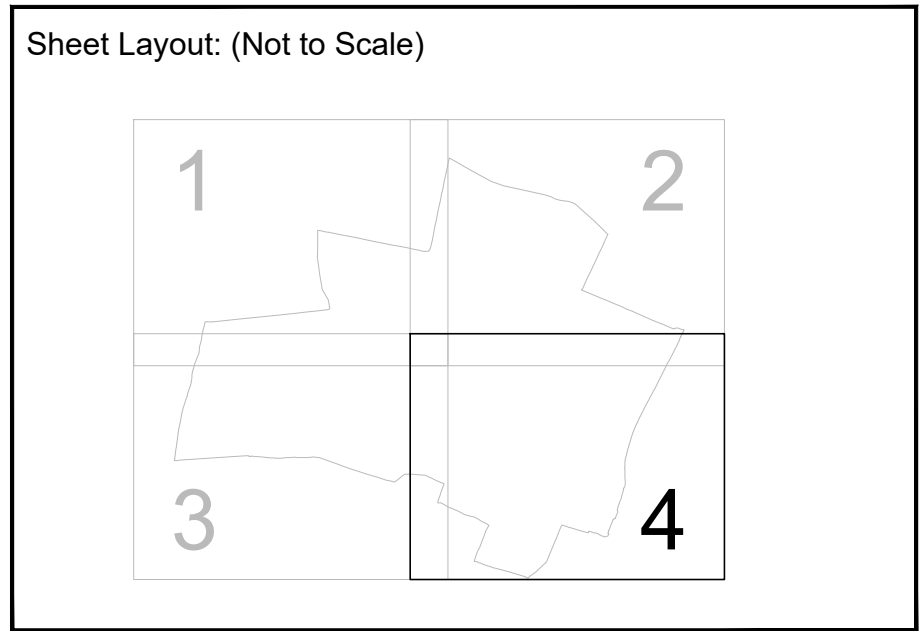

Storrington Road
Abingworth
West Sussex

Scale:	Sheet Size:	Sheet Number:	Date:
1:500	A0	4	May 2023
Project Number:	Rev:	Surveyed by:	Checked by:
32595	-	RG/TJ/HUM	AS
			CP