

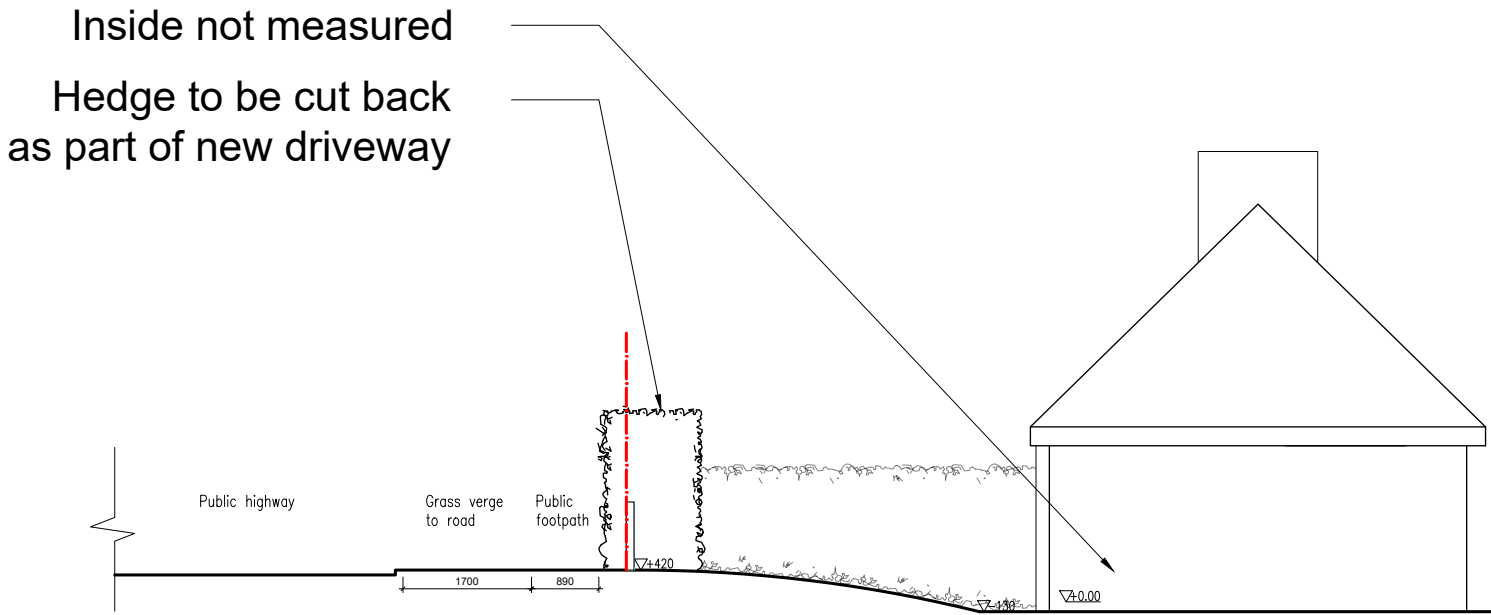


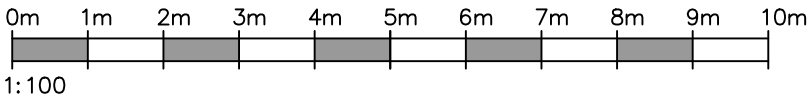


Existing side (east) elevation

Door to be replaced with like for like materials with a level threshold to new platform

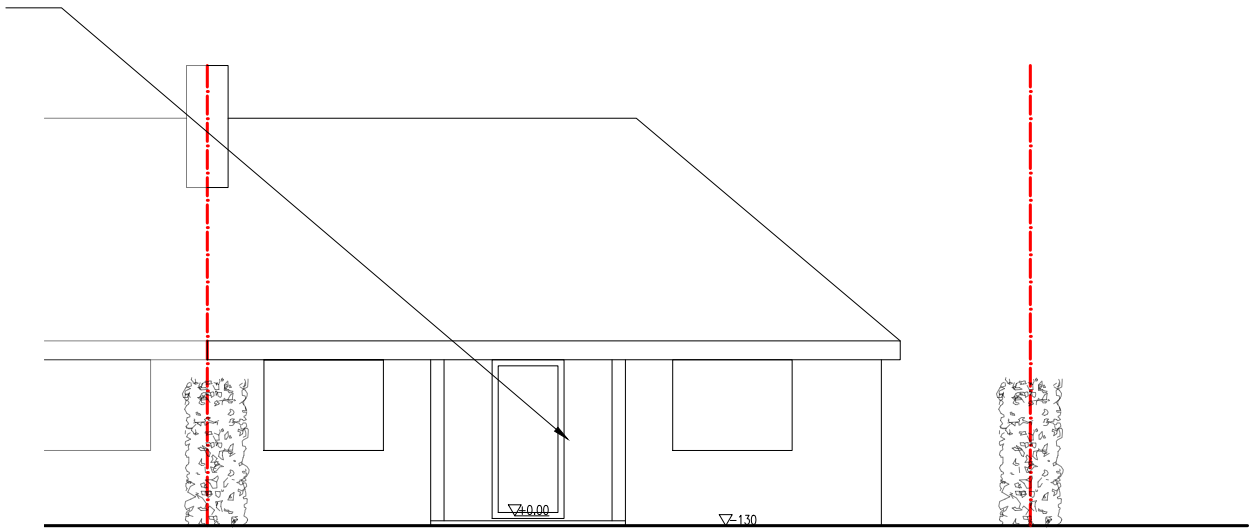


Existing front (south) elevation

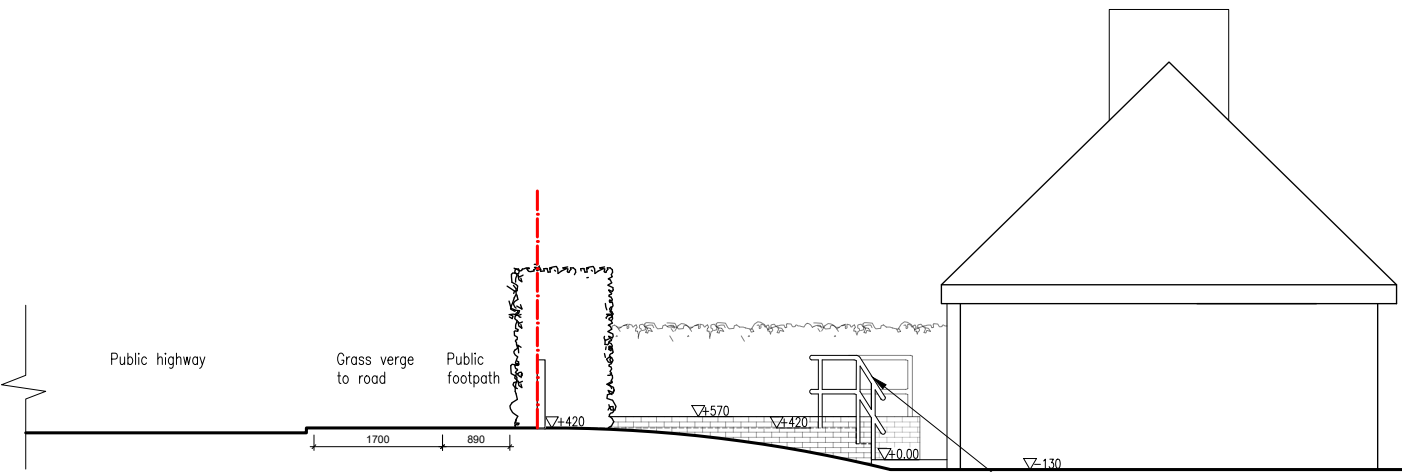

Proposed side (east) elevation

New dropped kerb and driveway to create vehicular access to the property

900mm high galvanised steel handrail adjacent to steps down to new level access platform

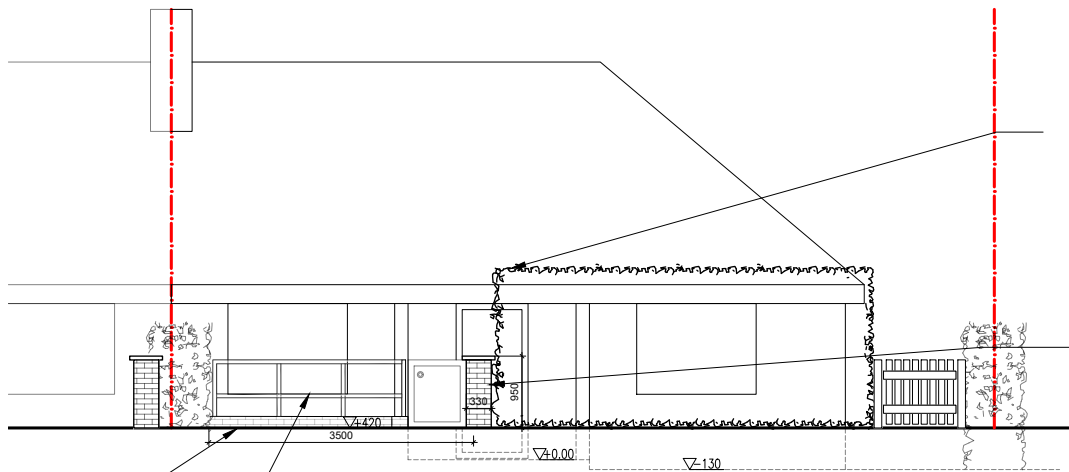

Proposed front (south) elevation (from street scene)

Outline of hedge to be cut back as part of new driveway

Brick pier formed at start of retaining wall, between hedge and driveway

Existing proposed elevations 1:100

NOTES:
1. All dimensions are in mm and must be checked on site.
2. Drawings are to be read in conjunction with accompanying documents.
3. Any errors or inaccuracies should be brought to the attention of Grumitt Wade Mason.

Revision	Description	By	Date
-	-	-	-

Contact Information

Unit 3, Tungsten Building,
George Street, Portslade,
Brighton, BN41 1RA

Tel: 01273 410836
Email: Danny@amberliving.co.uk

 *living independently*

 **CIAT**
CHARTERED PRACTICE

 **RICS**
REGISTERED

Client Name
Mrs Parsons

Address
65 The Spinney, Pulborough

Drawing Title
Existing and proposed elevations

Drawing Reference
DT/TheSpinney65/03

Date
30/3/26

Scale
1:100

Paper
A2

Drawn By
DT

Revision
-

Direction
