
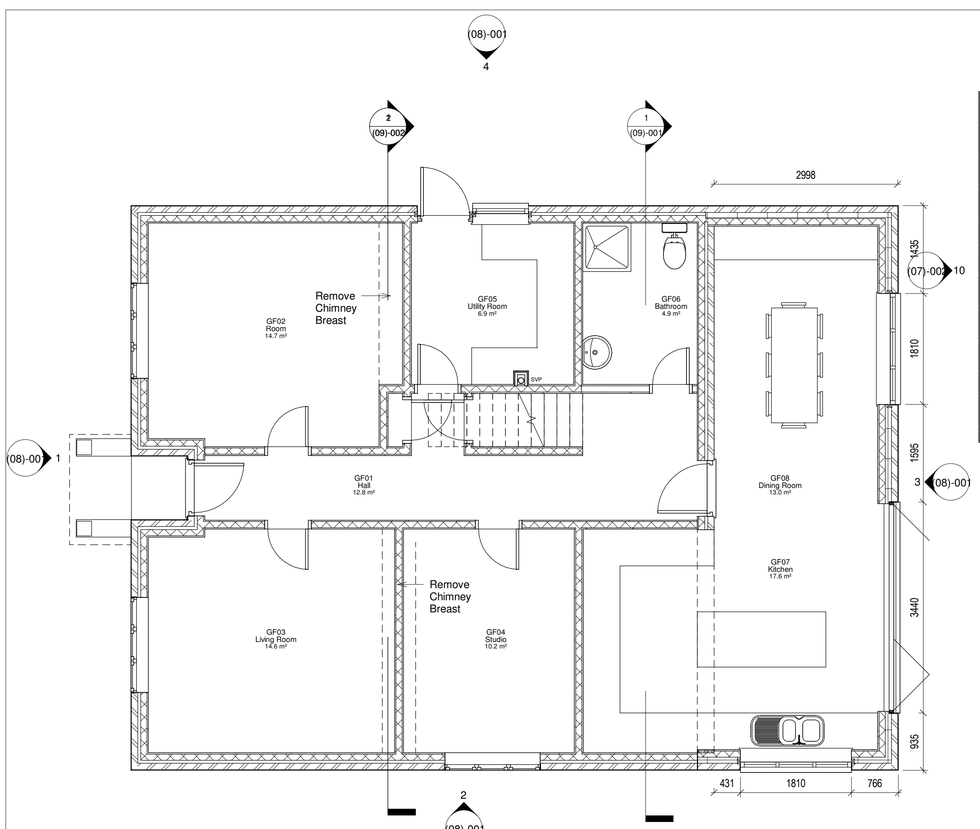



1 Ground Floor - Proposed Plan

1 : 50

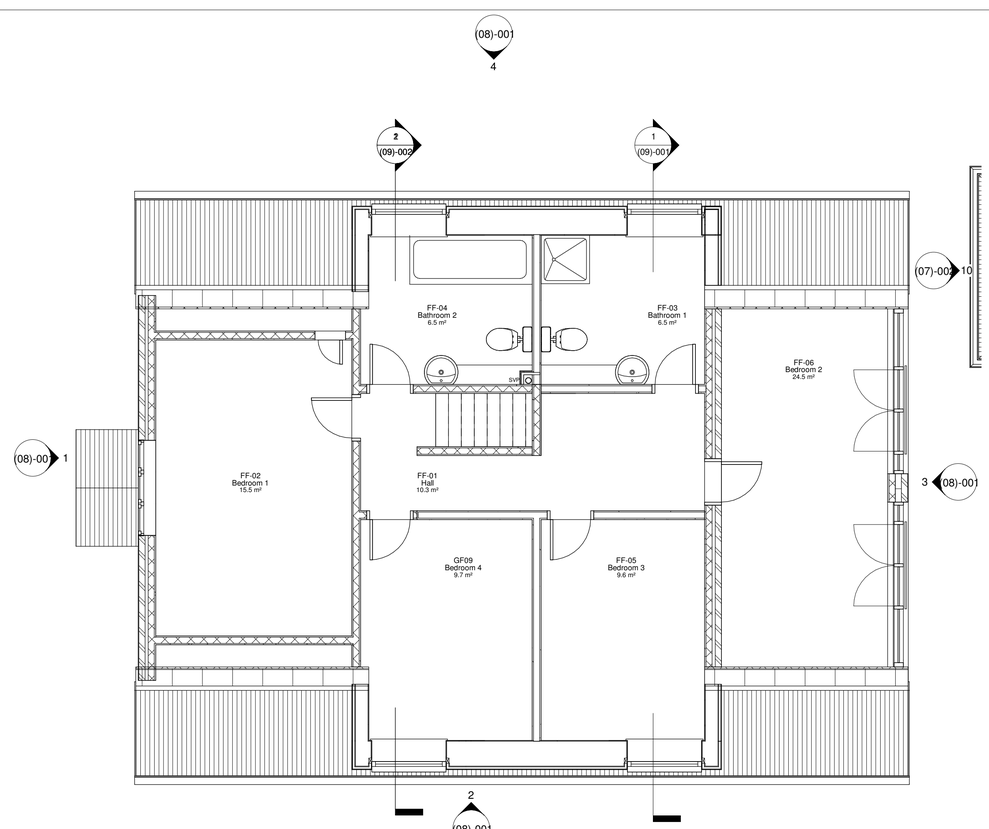


2 First Floor - Proposed Plan

1 : 50

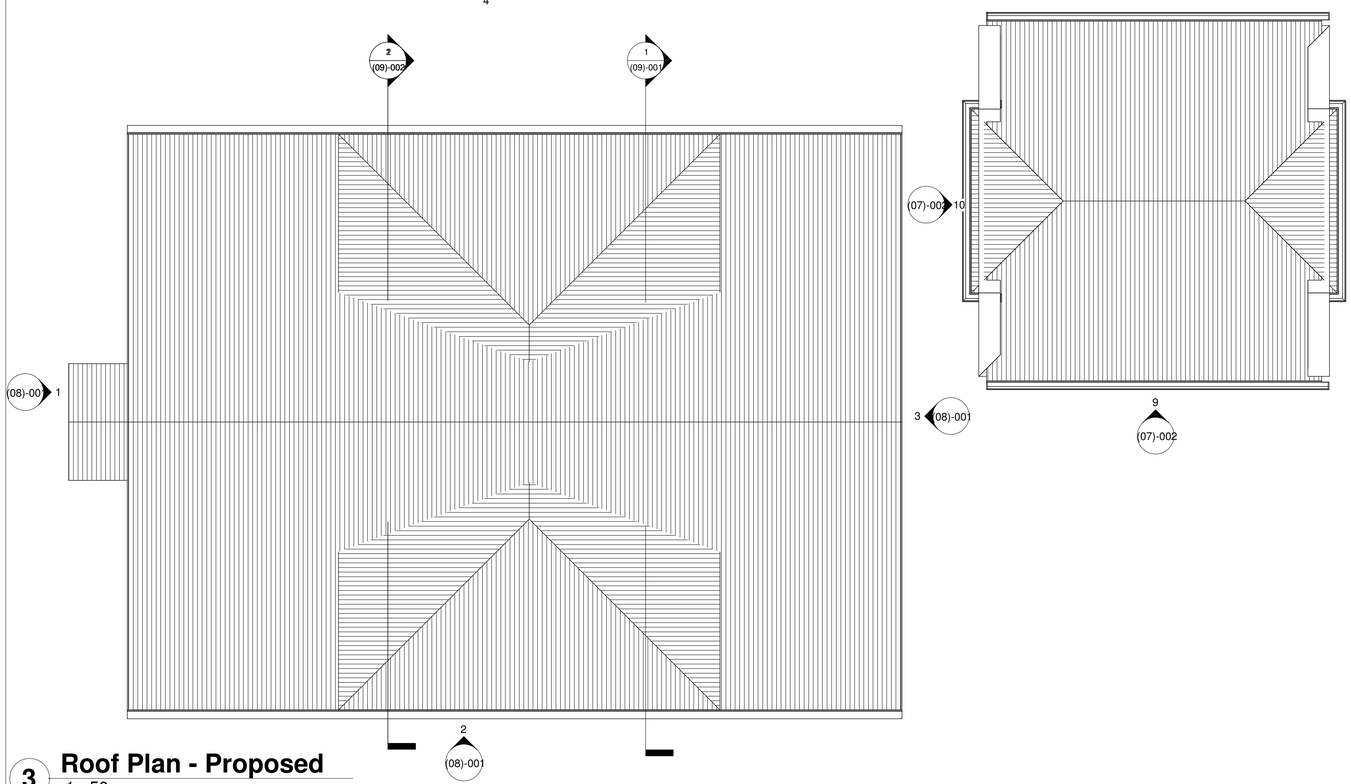

3 Roof Plan - Proposed

1 : 50

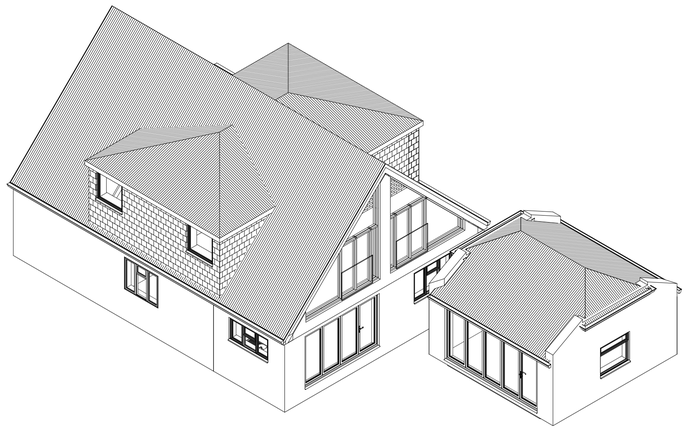

4 3D - Proposed

0 1 m 5 m

rev	description	drawn	checked	date
P	Revision 18	LDV	LDV	22/03/24
N	Revision 17	LDV	LDV	20/03/24
M	Revision 16	LDV	LDV	19/03/24
L	Revision 15	LDV	LDV	07/12/23
K	Revision 14	LDV	LDV	06/12/23
J	Revision 13	LDV	LDV	03/12/23
H	Revision 12	LDV	LDV	24/10/23
G	Revision 11	LDV	LDV	23/10/23
F	Revision 9	LDV	LDV	23/10/23
E	Revision 5	LDV	LDV	16/08/23
D	Revision 4	LDV	LDV	15/08/23
C	Revision 3	LDV	LDV	05/05/23
B	Revision 2	LDV	LDV	05/05/23
A	Revision 1	LDV	LDV	04/05/23

revisions

status: PRELIMINARY

This drawing is protected under The Copyright, Designs and Patents Act 1988. This drawing is produced for PLANNING PURPOSES ONLY and is not to be used for construction.

LDV Architecture

39 PLOVERS ROAD
HORSHAM, WEST SUSSEX
RH13 5PD

TELEPHONE + 44 (0)1403 541 586

EMAIL INFO@LDVARCHITECTURE.CO.UK

client: MR & MRS MURRAY

project: THE HAVEN HOUSE

title: PROPOSED PLANS

scale: 1 : 50 @ A1

date: 18/10/19

drawn: LDV

checked: LDV

job no: P2312

drawing no: (07)-001

revision: P