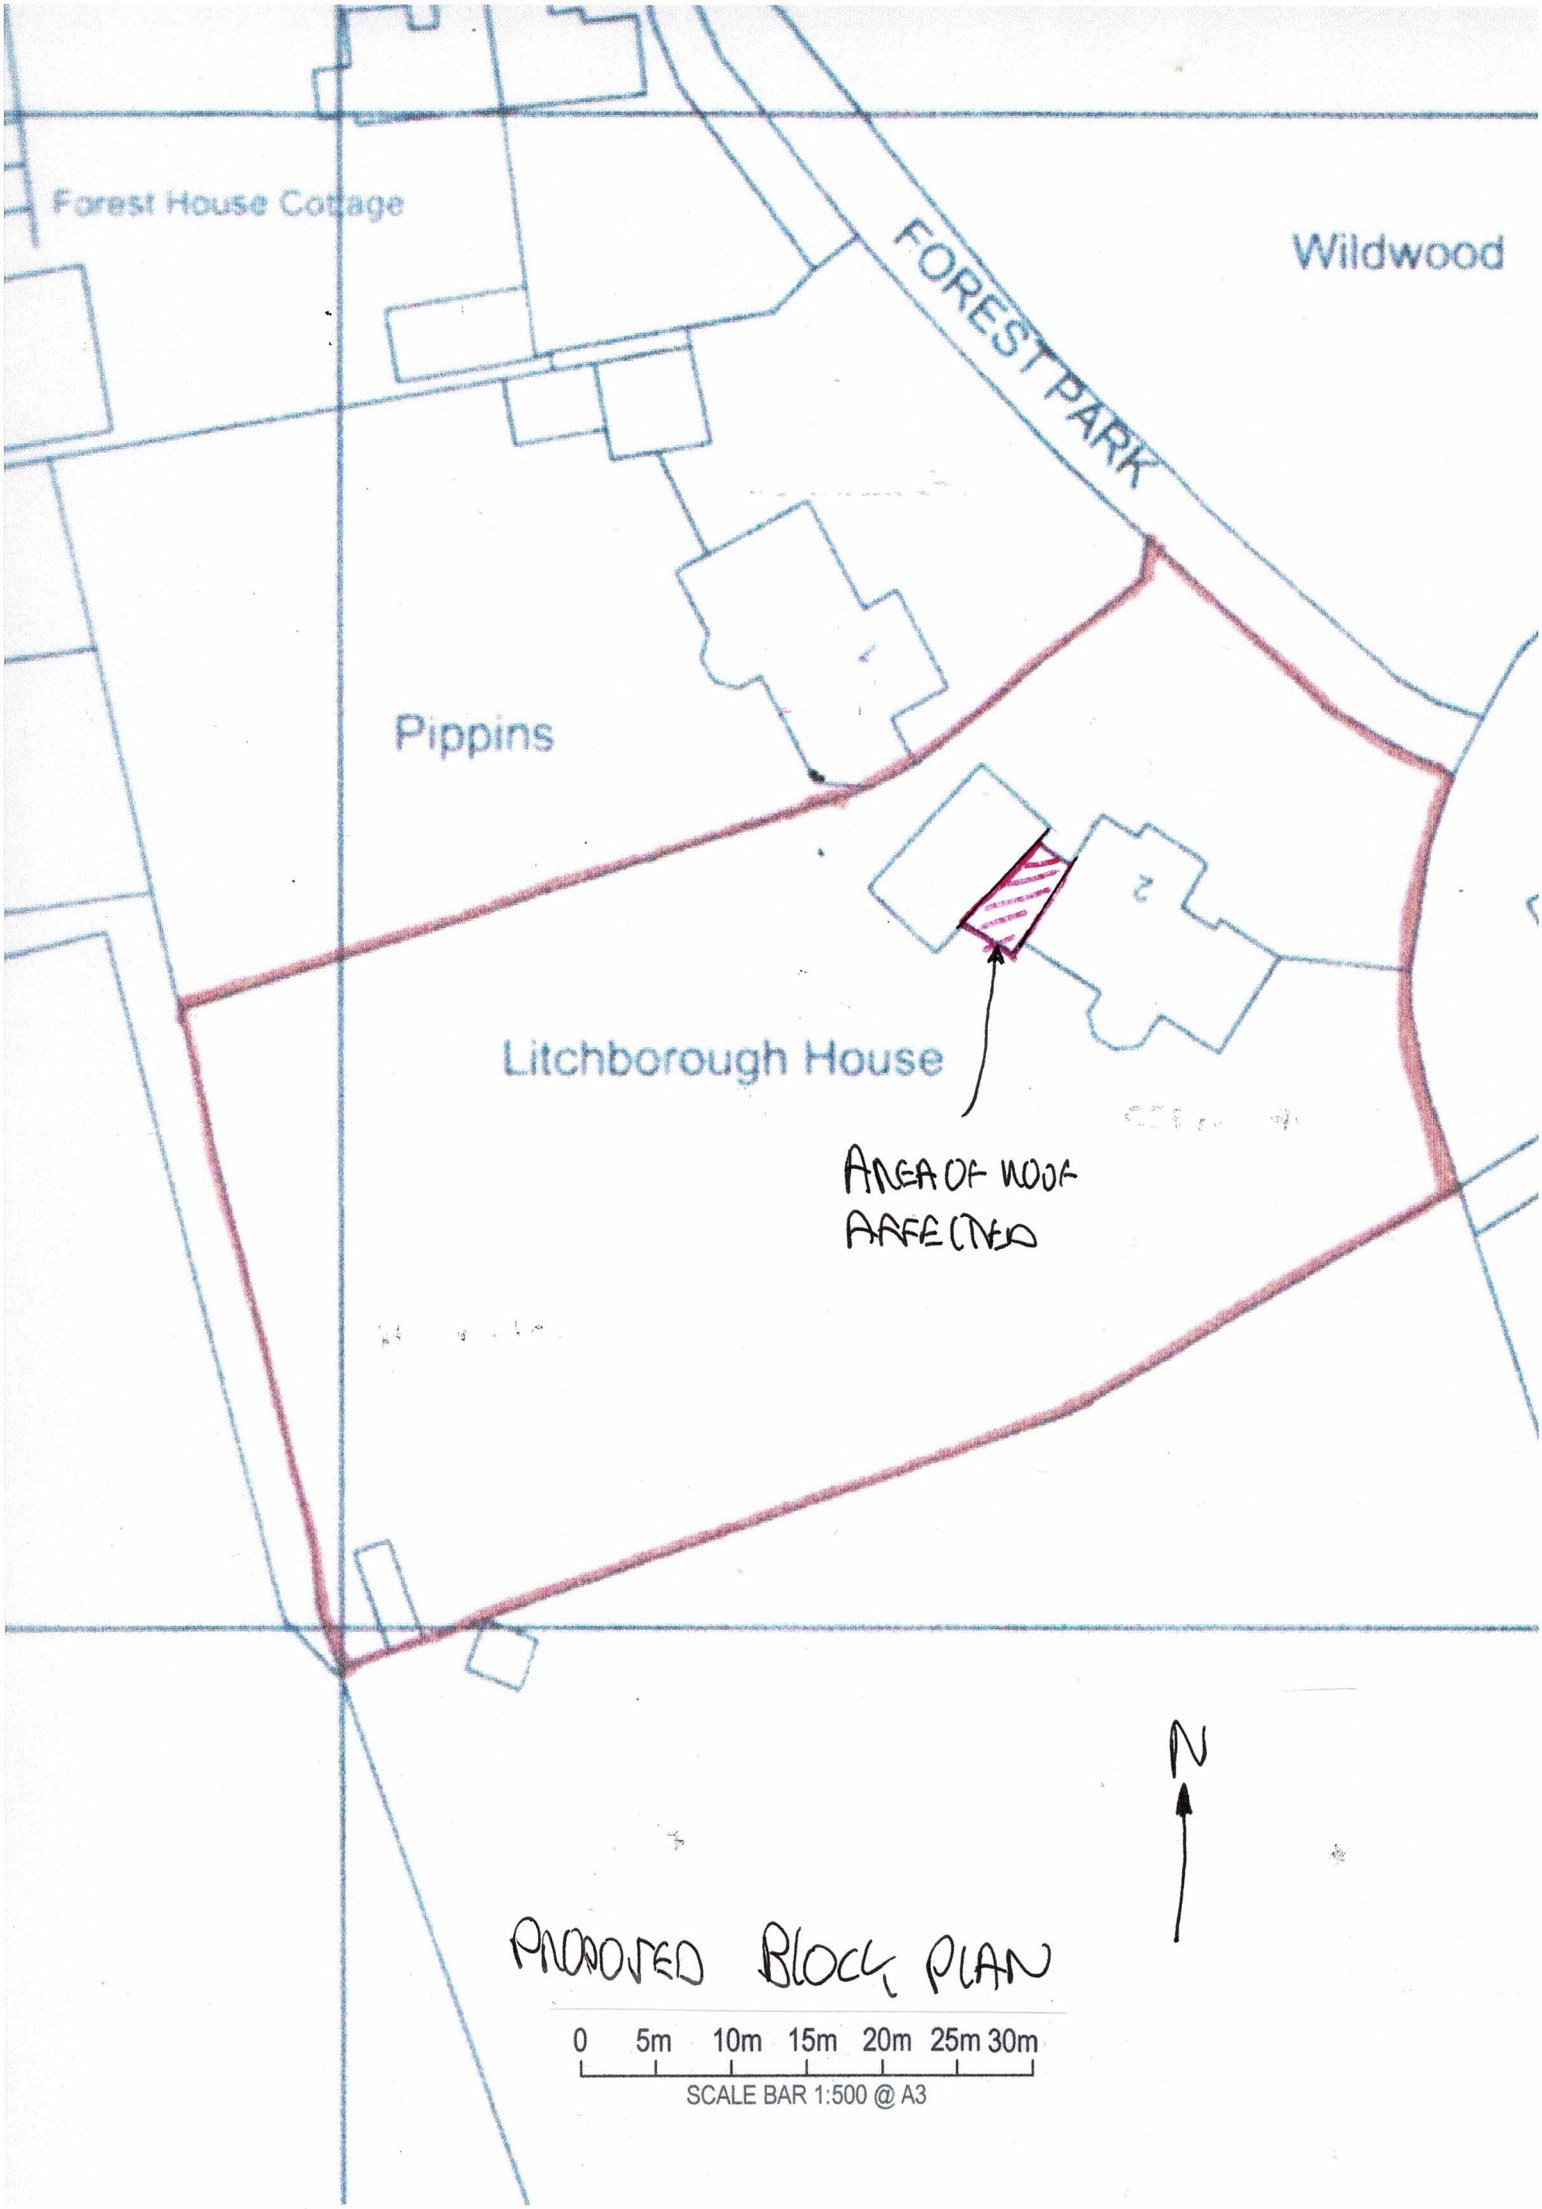

Forest House Cottage
FOREST PARK
Wildwood
Pippins
Litchborough House
AREA OF WORK AFFECTED
N
PROPOSED BLOCK PLAN
0 5m 10m 15m 20m 25m 30m
SCALE BAR 1:500 @ A3