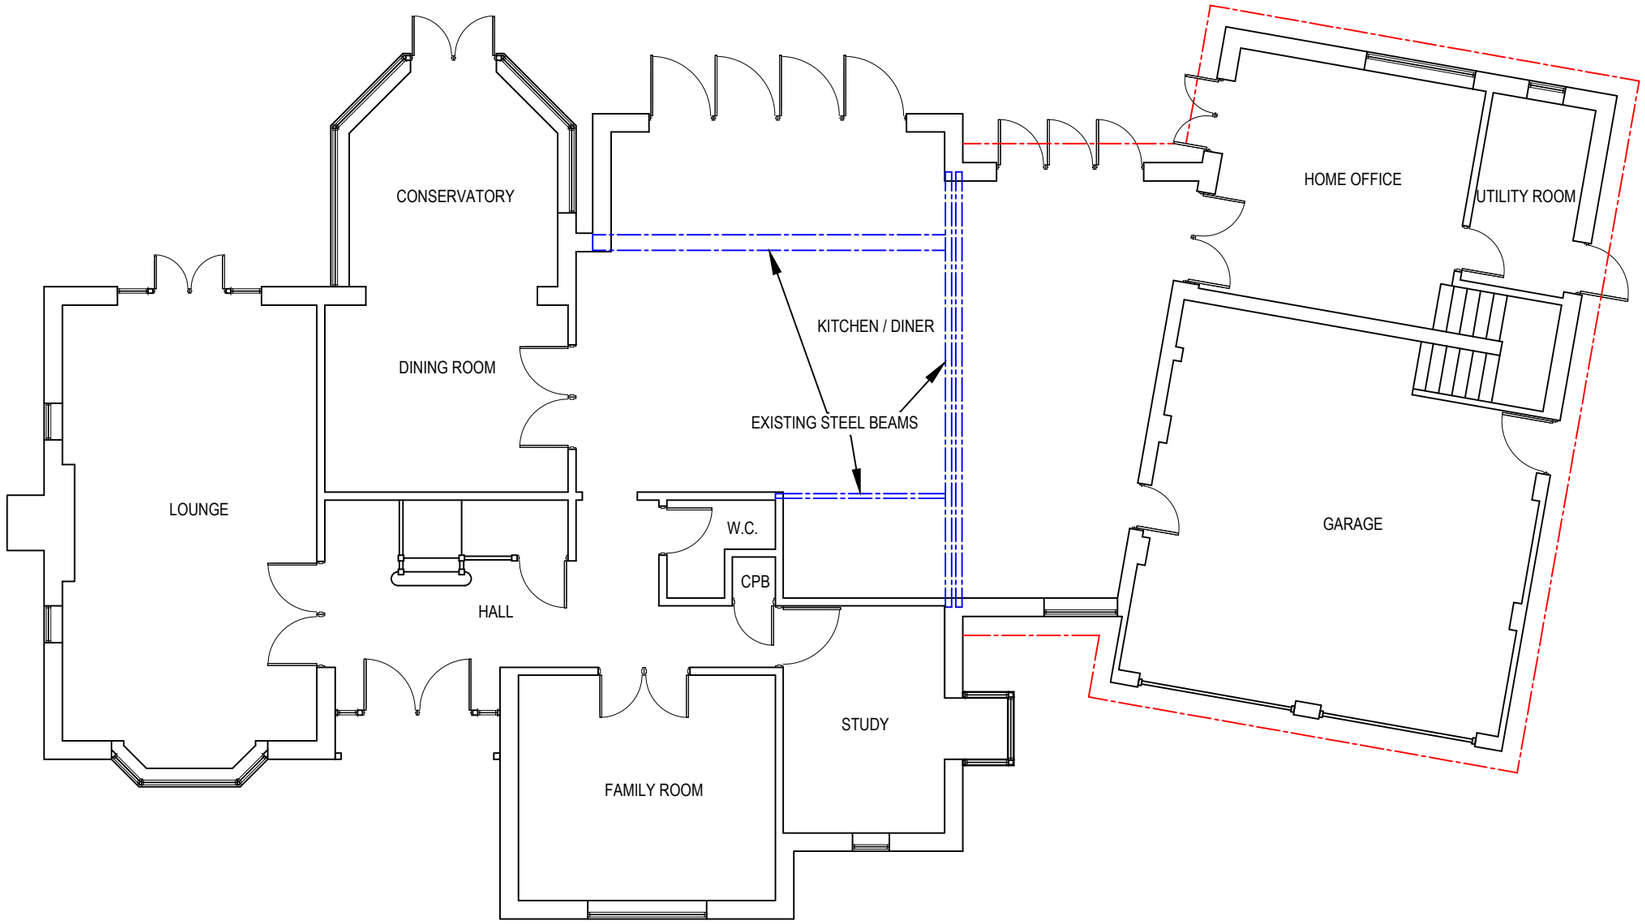



EXISTING GROUND FLOOR

THE LOFT DESIGN STUDIO

12 Swift Avenue, Finberry,
Ashford, Kent, TN25 7GD.
07872 995076.
theloftdesignstudio@outlook.com

| Name: | Address: | Project: | Date: | Drawn By: | Plan No: |
|---|---|---|---|---|---|
| | LITCHBOROUGH HOUSE, 2 FOREST PARK, MANNINGS HEATH, RH13 6NB. | RAISING OF INFILL ROOF BETWEEN HOUSE AND GARAGE TO PROVIDE A NEW BATHROOM, AND INTERNAL ALTERATIONS | 05/12/23 | MB | 1616/1 |

0 1m 2m 3m 4m 5m

SCALE BAR 1:100 @ A3