


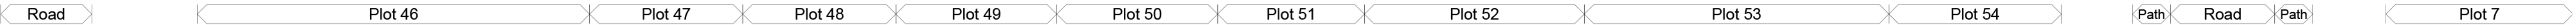

Street Scene A-A
Datum 25.000




Street Scene B-B
Datum 25.000




Street Scene C-C
Datum 25.000



Street Scene D-D
Datum 28.000

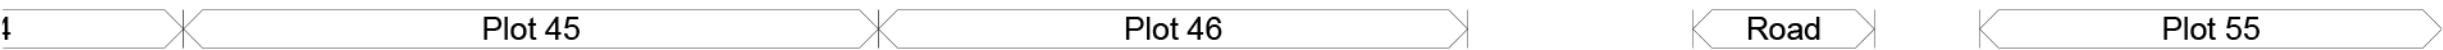

Street Scene D-D
Datum 28.000

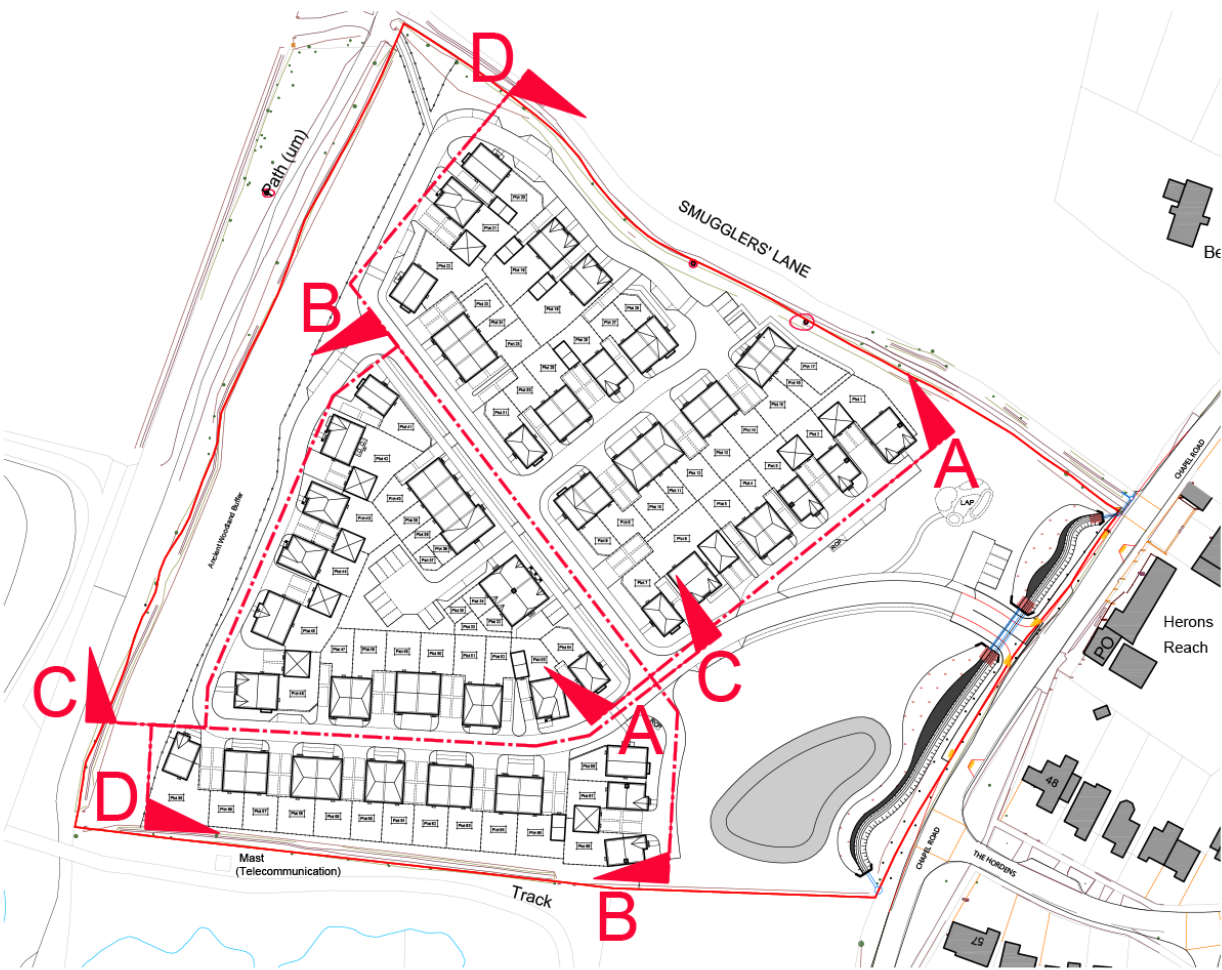

Site Key Plan
Scale 1:1500



Coloured Street Scenes
Barns Green, Horsham
24088 / C102E
Scale 1:200 @ A1 May 2026