
Location Plan

Site Address: **Land West Of Trickles Wood, Hole Street, Ashington, RH20 3DE**

Date Produced: **17-Jun-2024**

Scale: **1:2500 @A4**

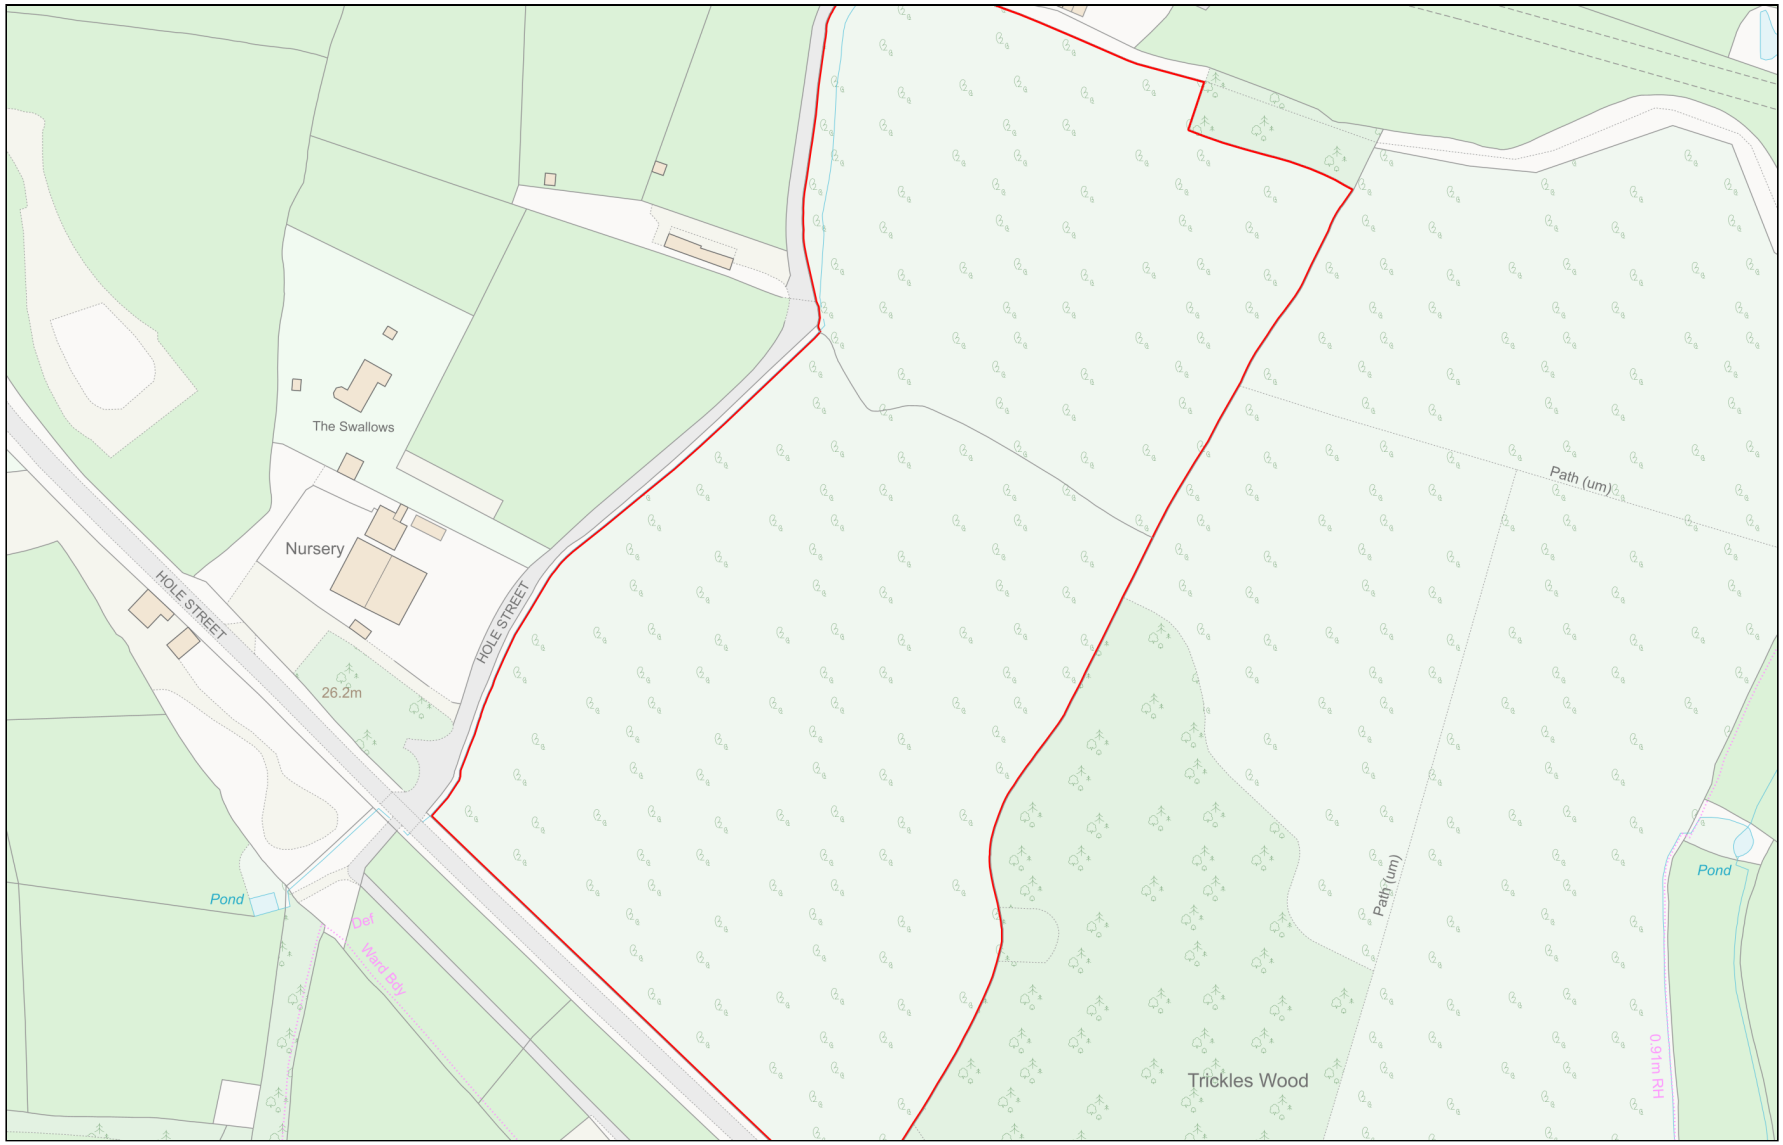

0 100

Metres

Planning Portal Reference: **PP-13162497v1**

Powered By TerraQuest

© Crown copyright and database rights 2024 OS 100042766