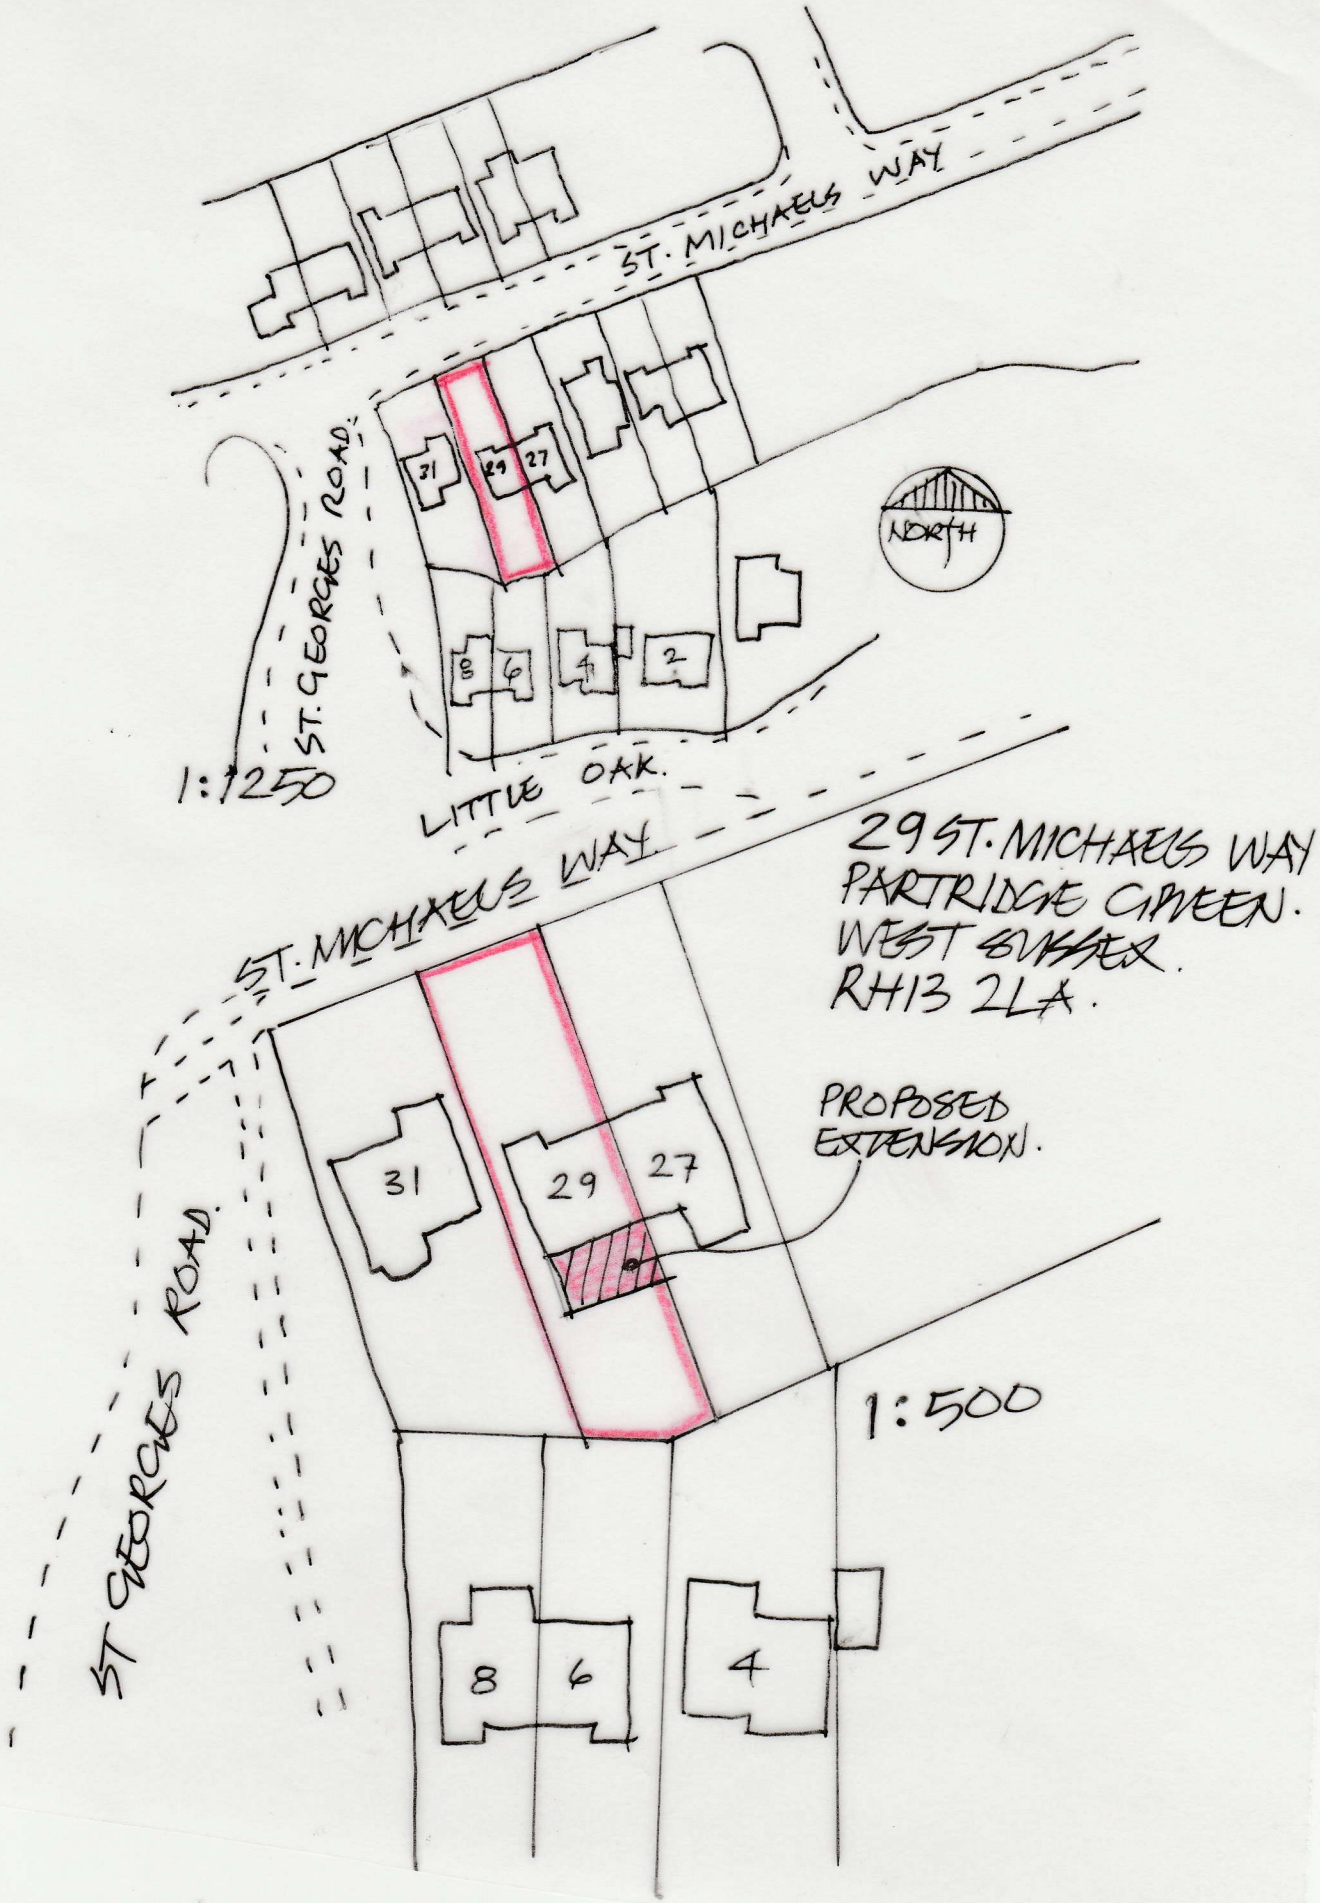
ST. MICHAELS WAY
ST. GEORGES ROAD.
31
29
27
NORTH
8
6
4
2
1:1250
LITTLE OAK.
ST. MICHAELS WAY
29 ST. MICHAELS WAY
PARTRIDGE GREEN.
WEST SUSSEX.
RH13 2LA.
PROPOSED
EXTENSION.
ST GEORGES ROAD.
31
29
27
1:500
8
6
4