



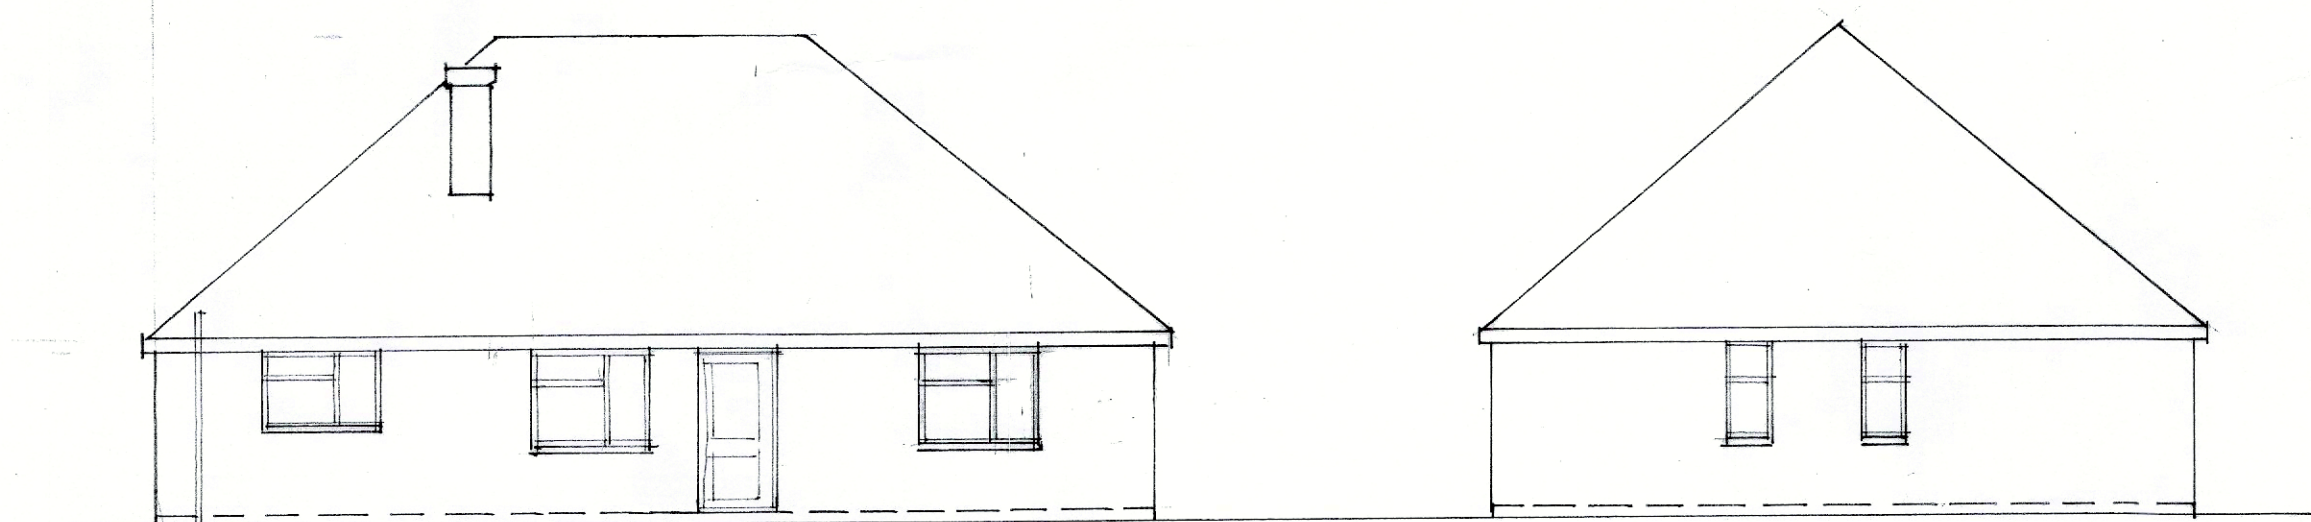

existing
(2019)


rear

side

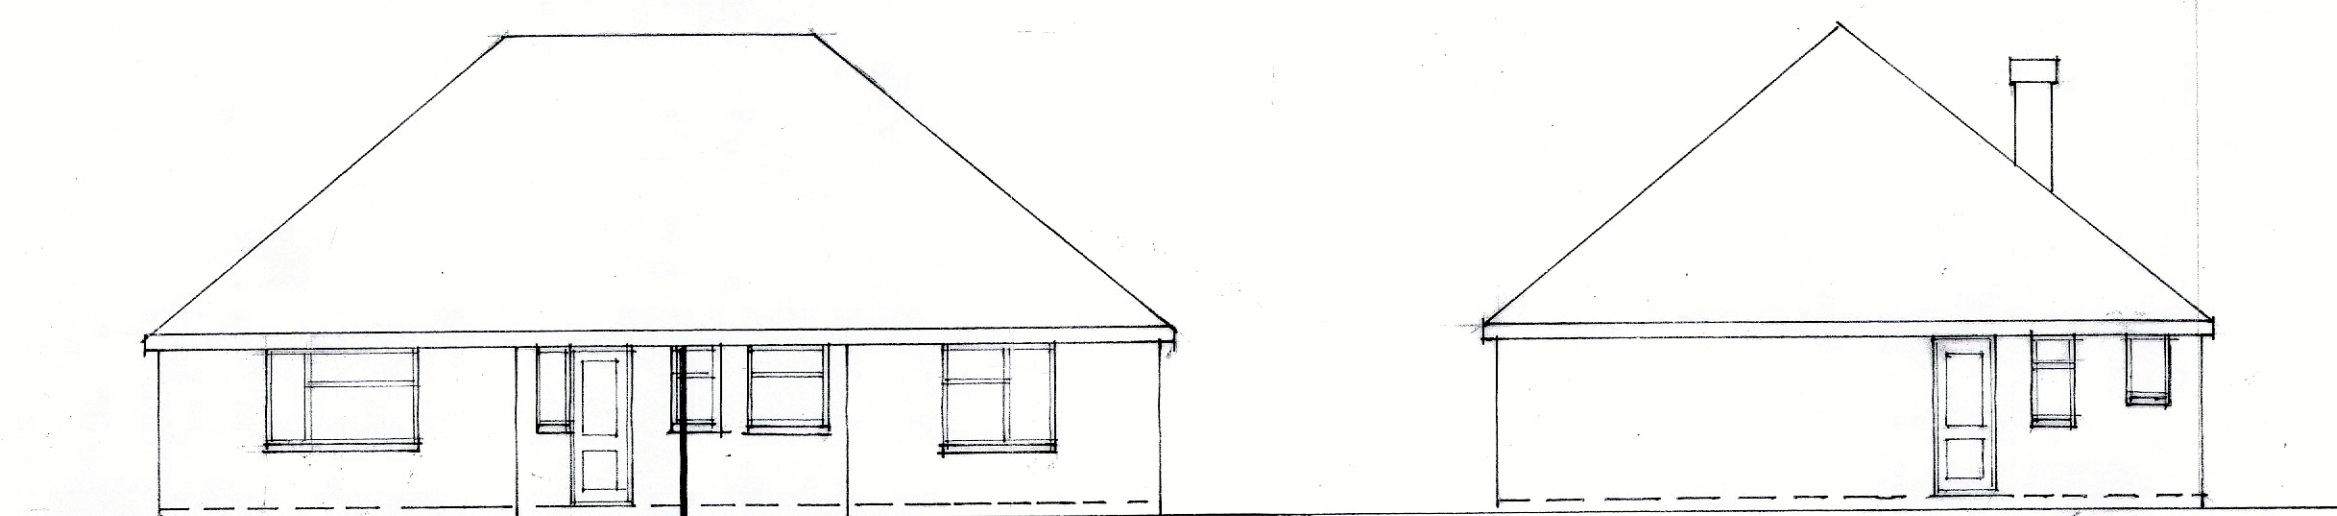


front

side 1:100

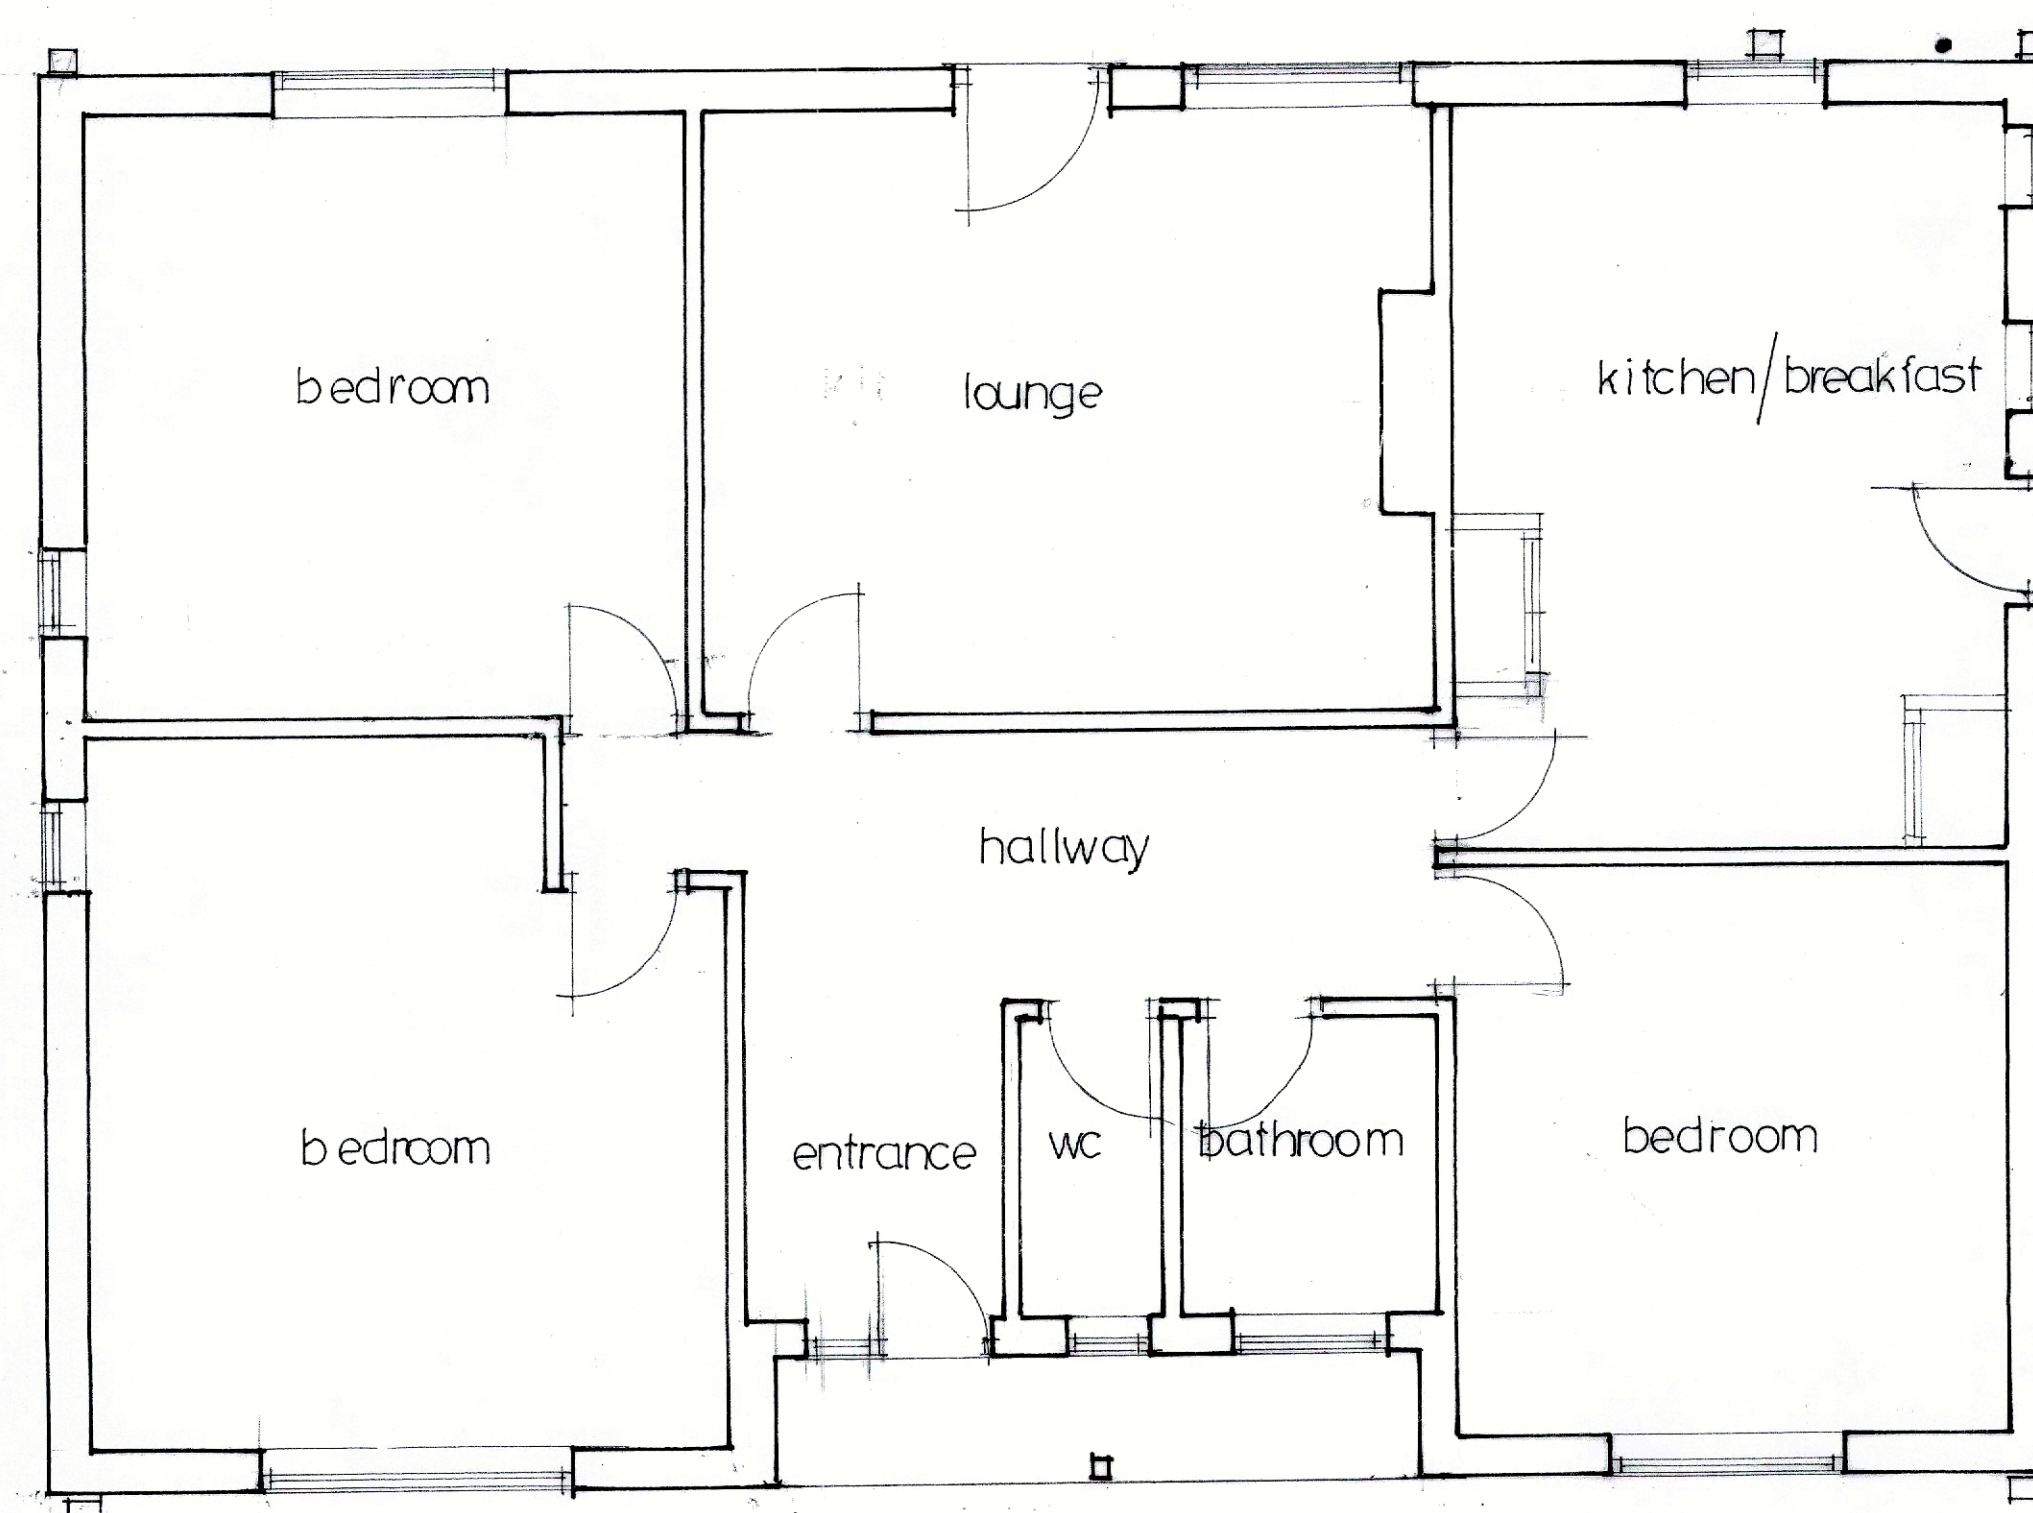

existing floor plan 1:50

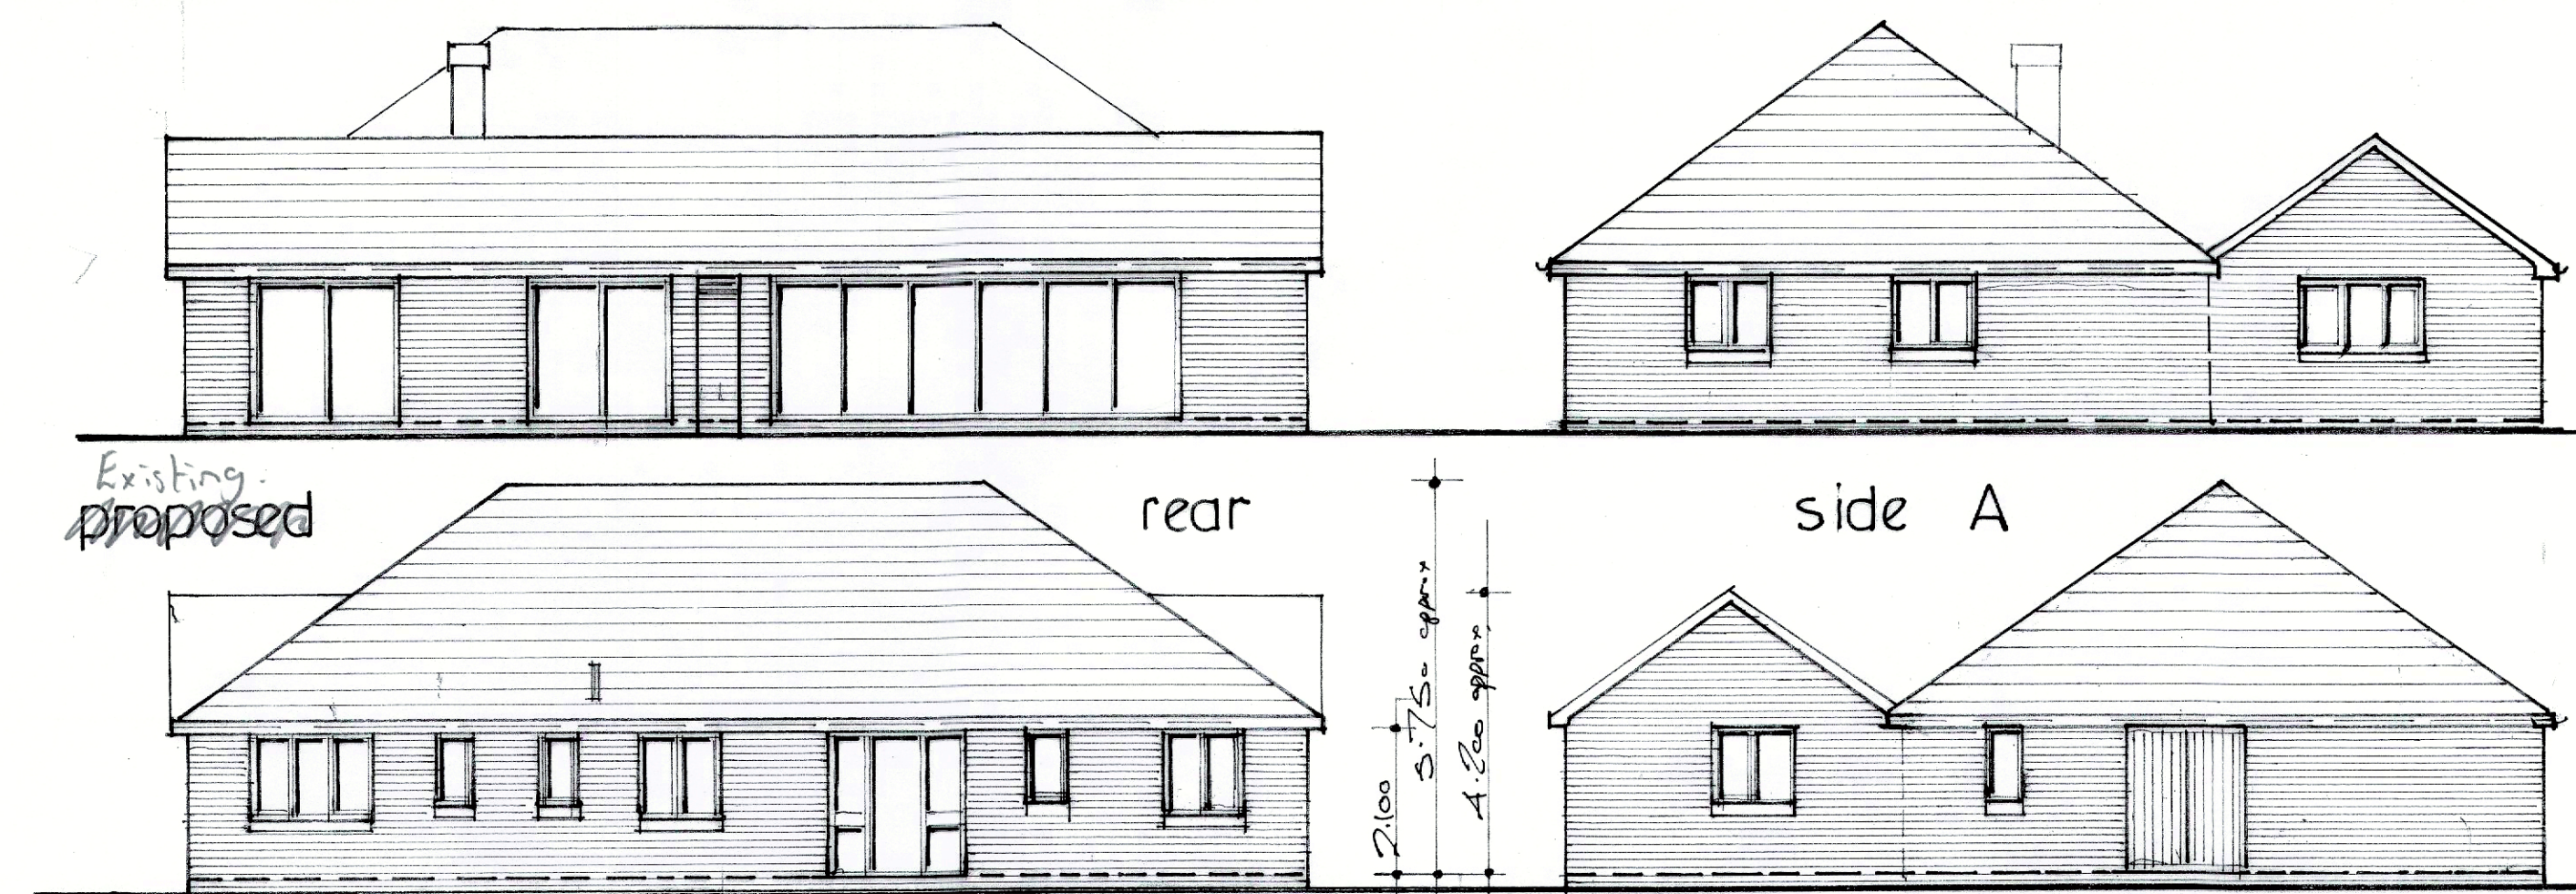

Existing
proposed


rear

side A


front elevation

side B

1:100

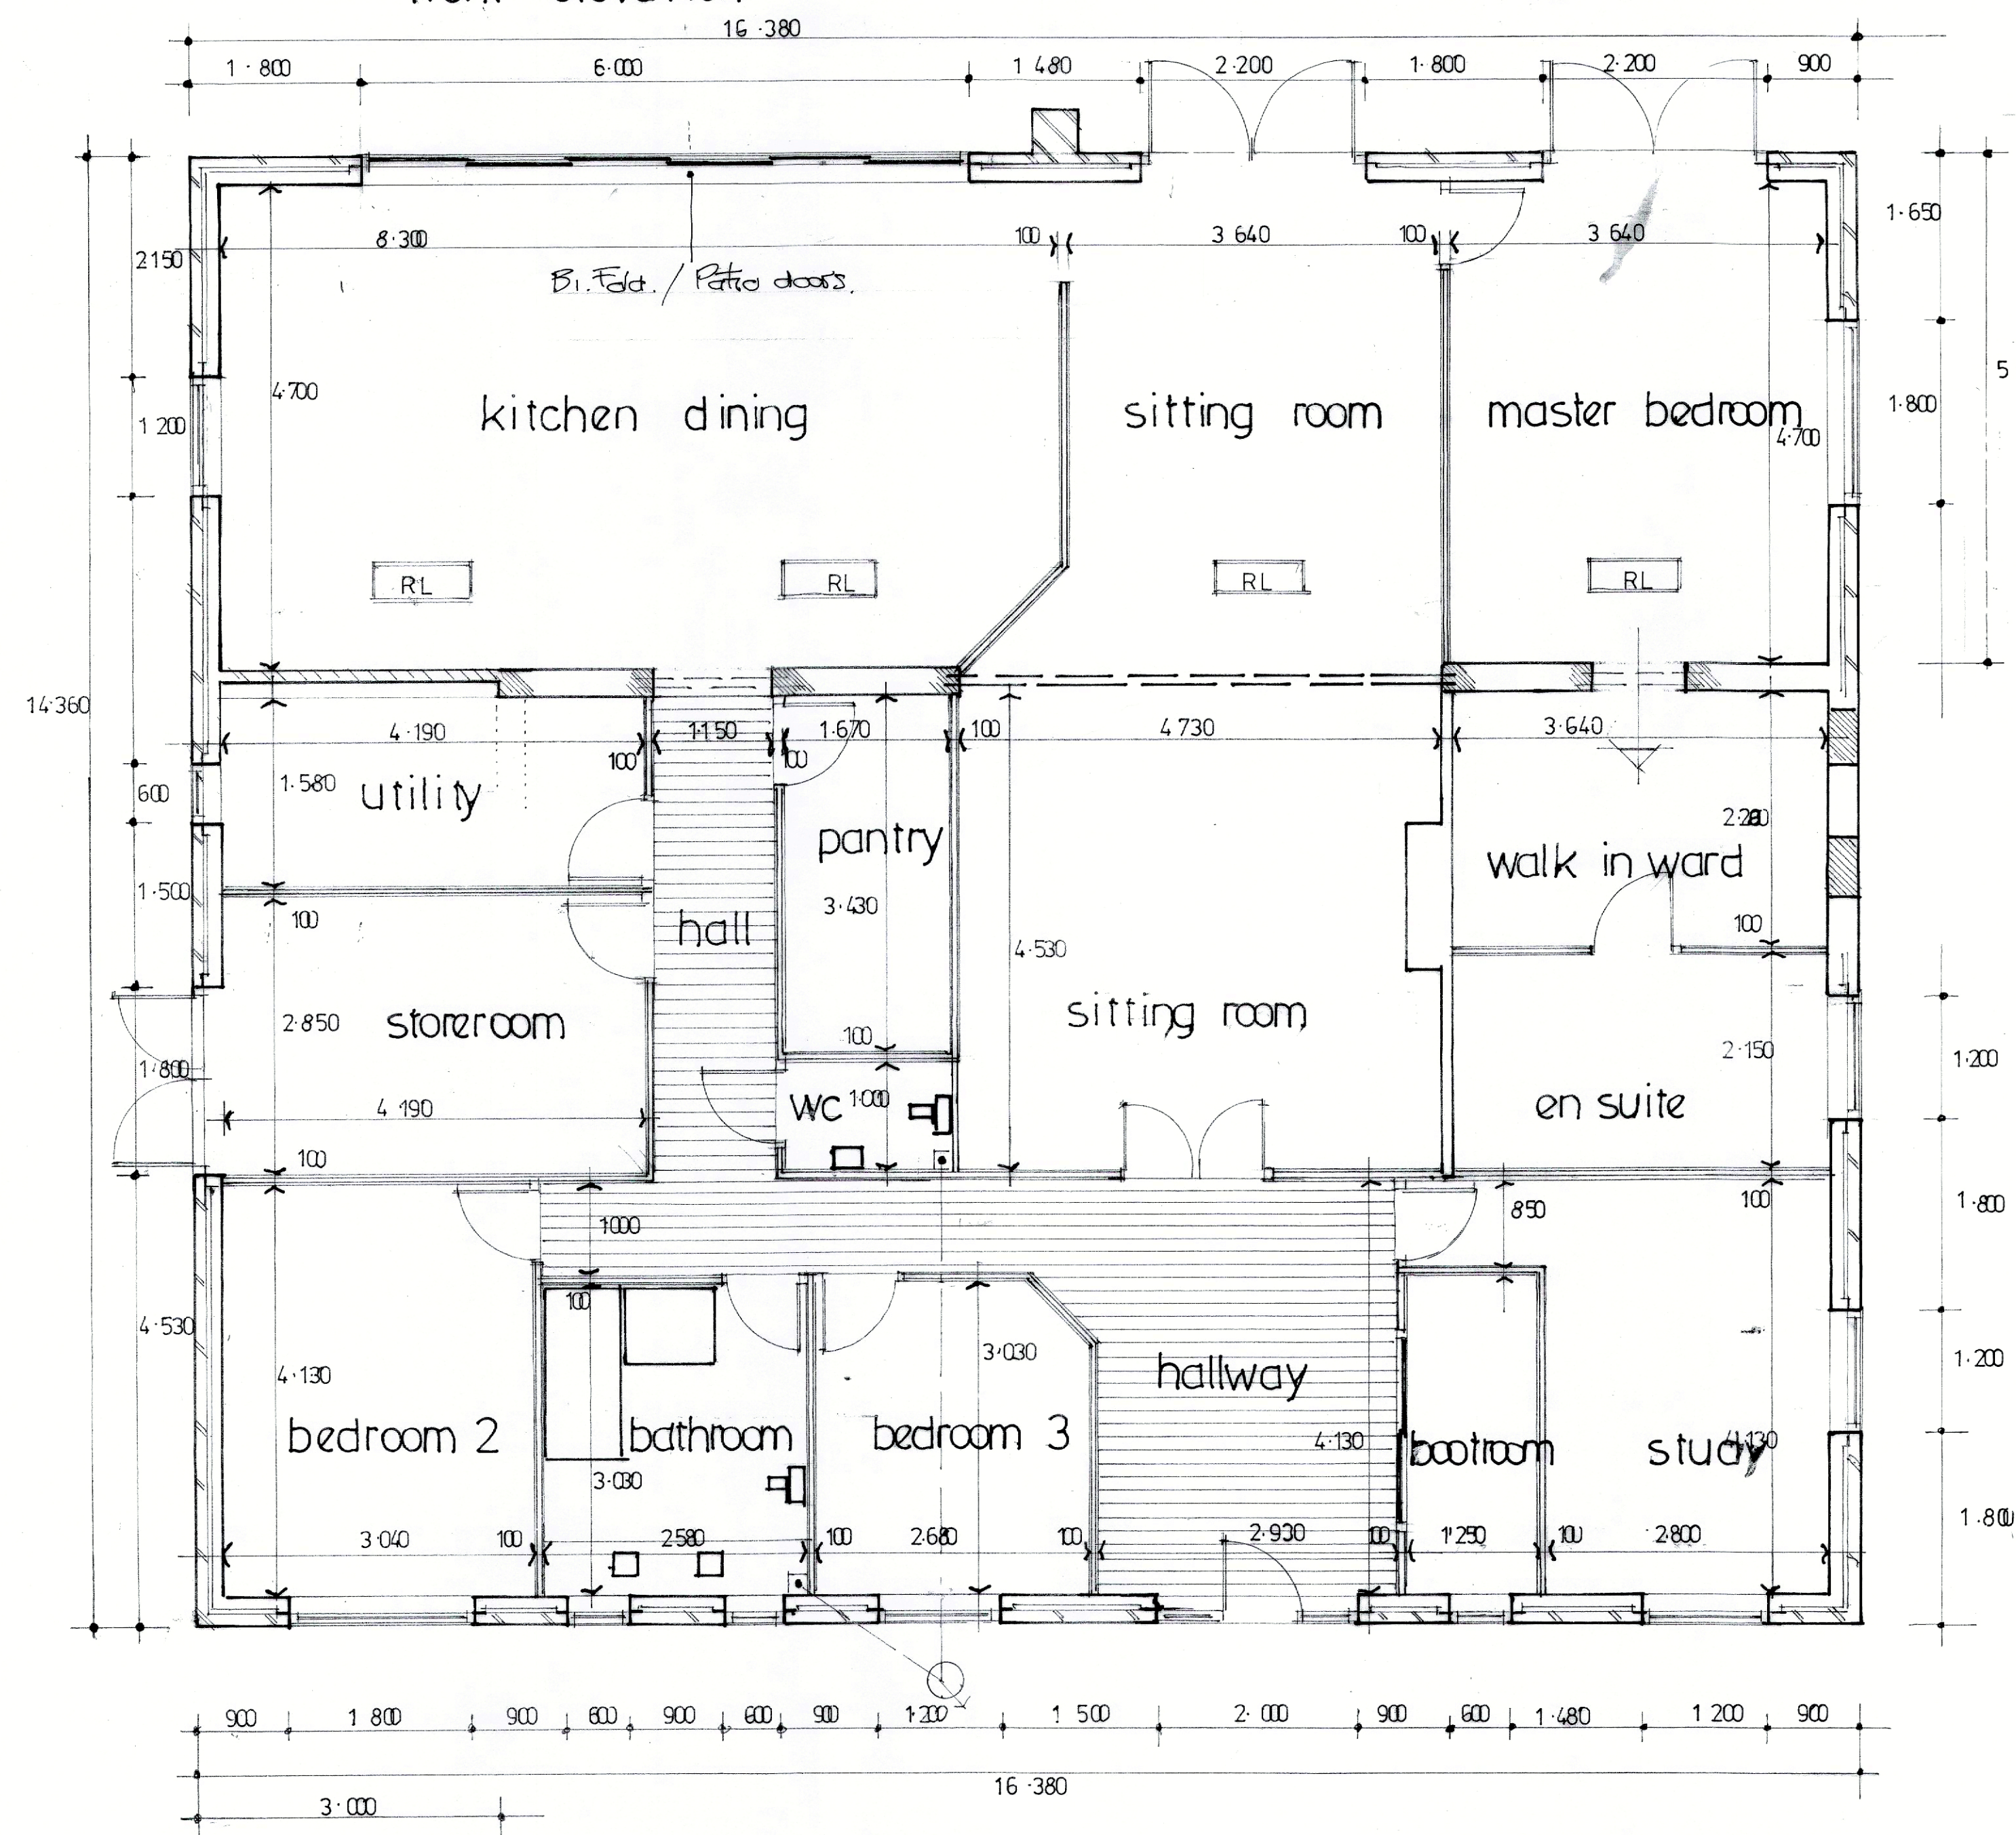

proposed floor plan 1:50

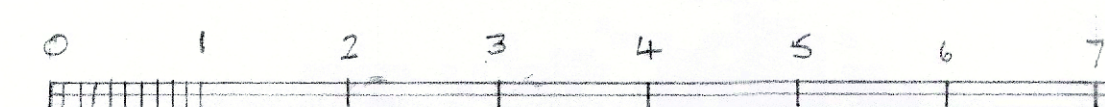

bar chart 1:50

proposed side and rear extensions with
internal alterations for
Mr. N. Larkin.

5595/1a

Tresleigh, Gay Street Lane, North Heath, Pulborough,
West Sussex RH20 2HW