



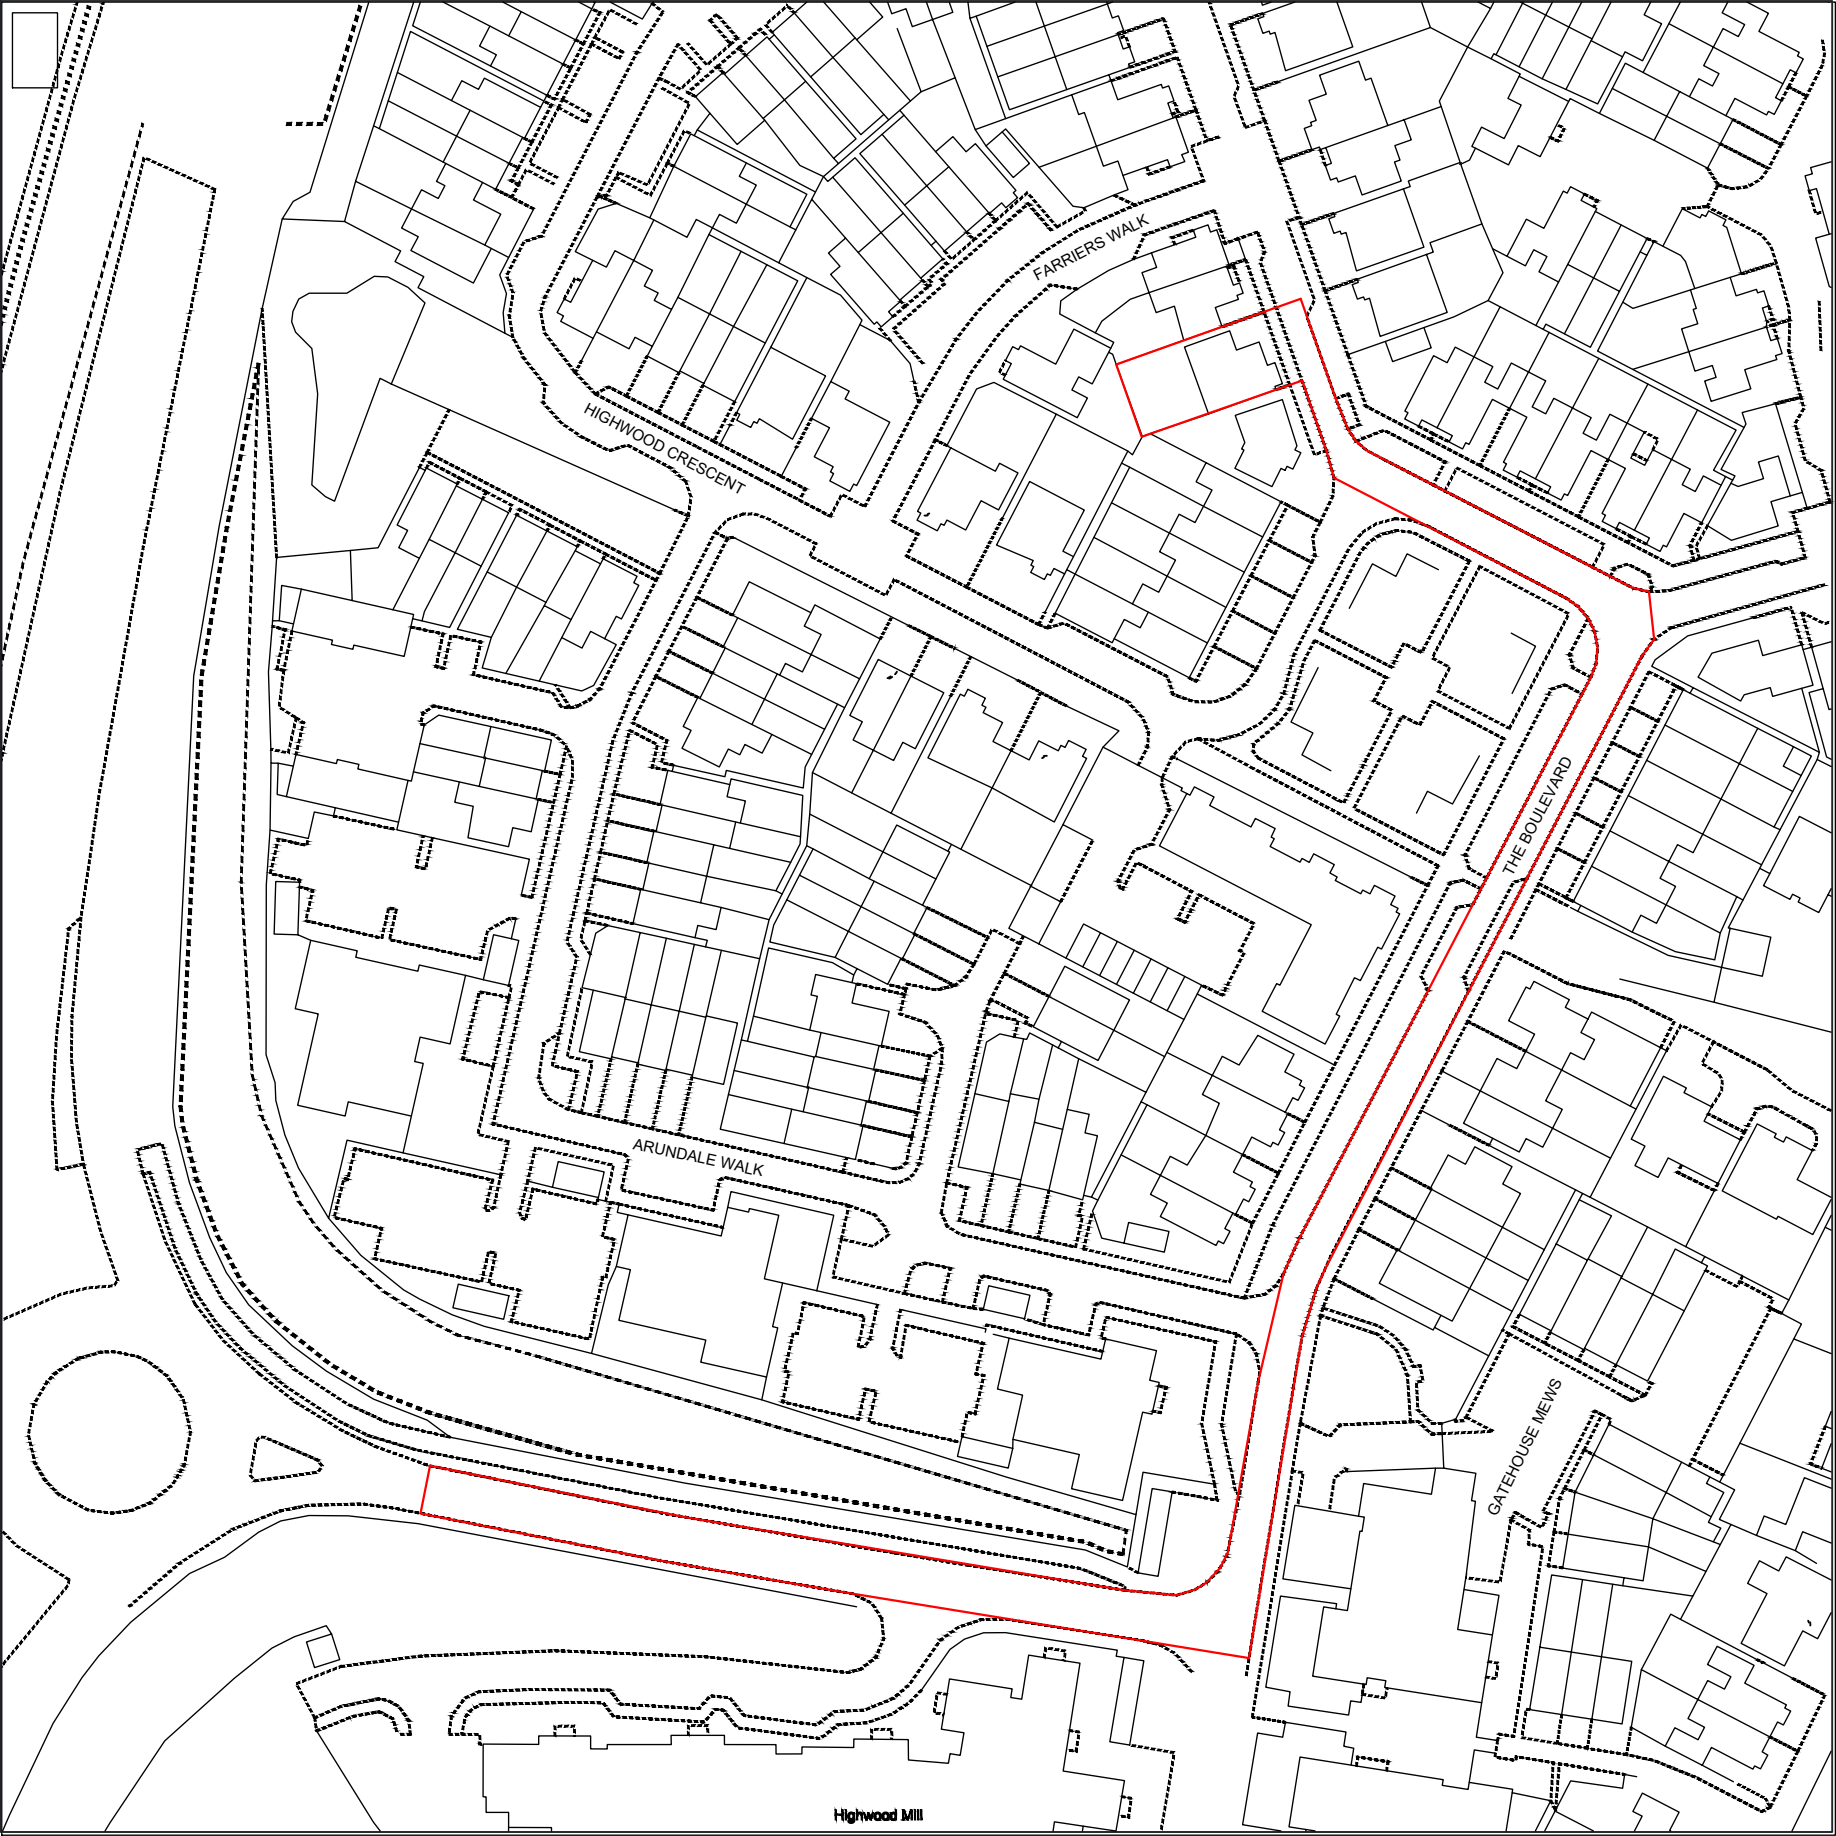

© Crown copyright and database rights, 2025. Ordnance Survey AC0000808122 Created using Plans by Emapsite

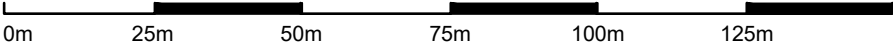

Paper Size: A3

Scale: 1:1250

Plan no: PL/665/04

