




Location Plan



DC/24/0235

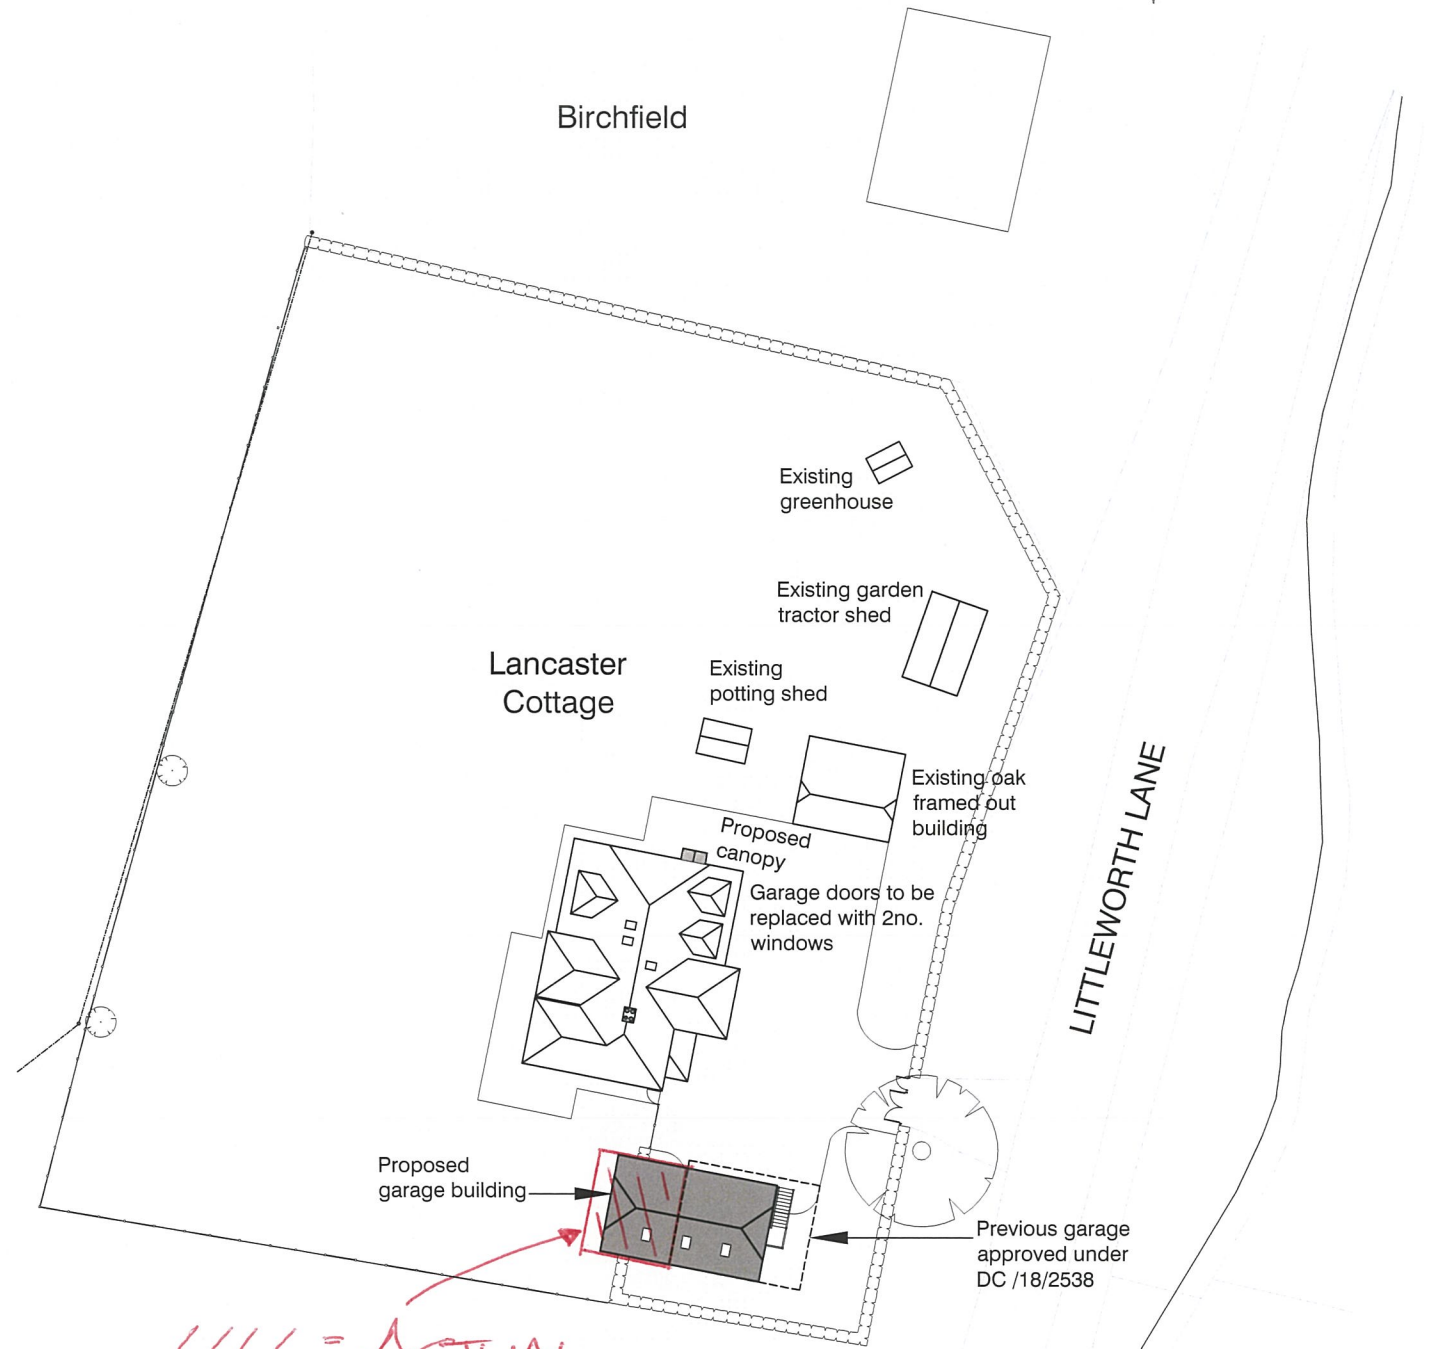

Proposed Block Plan



//// = ACTUAL POSITION AND SIZE.

- SURVEY
- FEASIBILITY
- PLANNING
- BUILDING REGULATIONS
- CONSTRUCTION

Do not scale, use figured dimensions only.

All dimensions to be verified on site prior to the commencement of any work or the production of any shop drawing. All discrepancies to be reported to the Architect.

This drawing is to be read in conjunction with all related Architect's and Engineer's drawings and any other relevant information. It is the contractors responsibility to ensure that all works are in compliance with Building Regulations.

This drawing is copyright of David Jenkins Design.

Date	Revision
A	23/02/24 Added scale bar
B	
C	
D	

Client	MR & MRS BREWER		
Project	LANCASTER COTTAGE, LITTLEWORTH LANE, PARTRIDGE GREEN, HORSHAM, RH13 8EJ		
Title	LOCATION & BLOCK PLAN PROPOSED		
Date	Scales	Dwg. No.	Rev.
02/24	1:1250 @ A3 1:500 @ A3	777/01	A