Garden Building 48 Broadwood Close

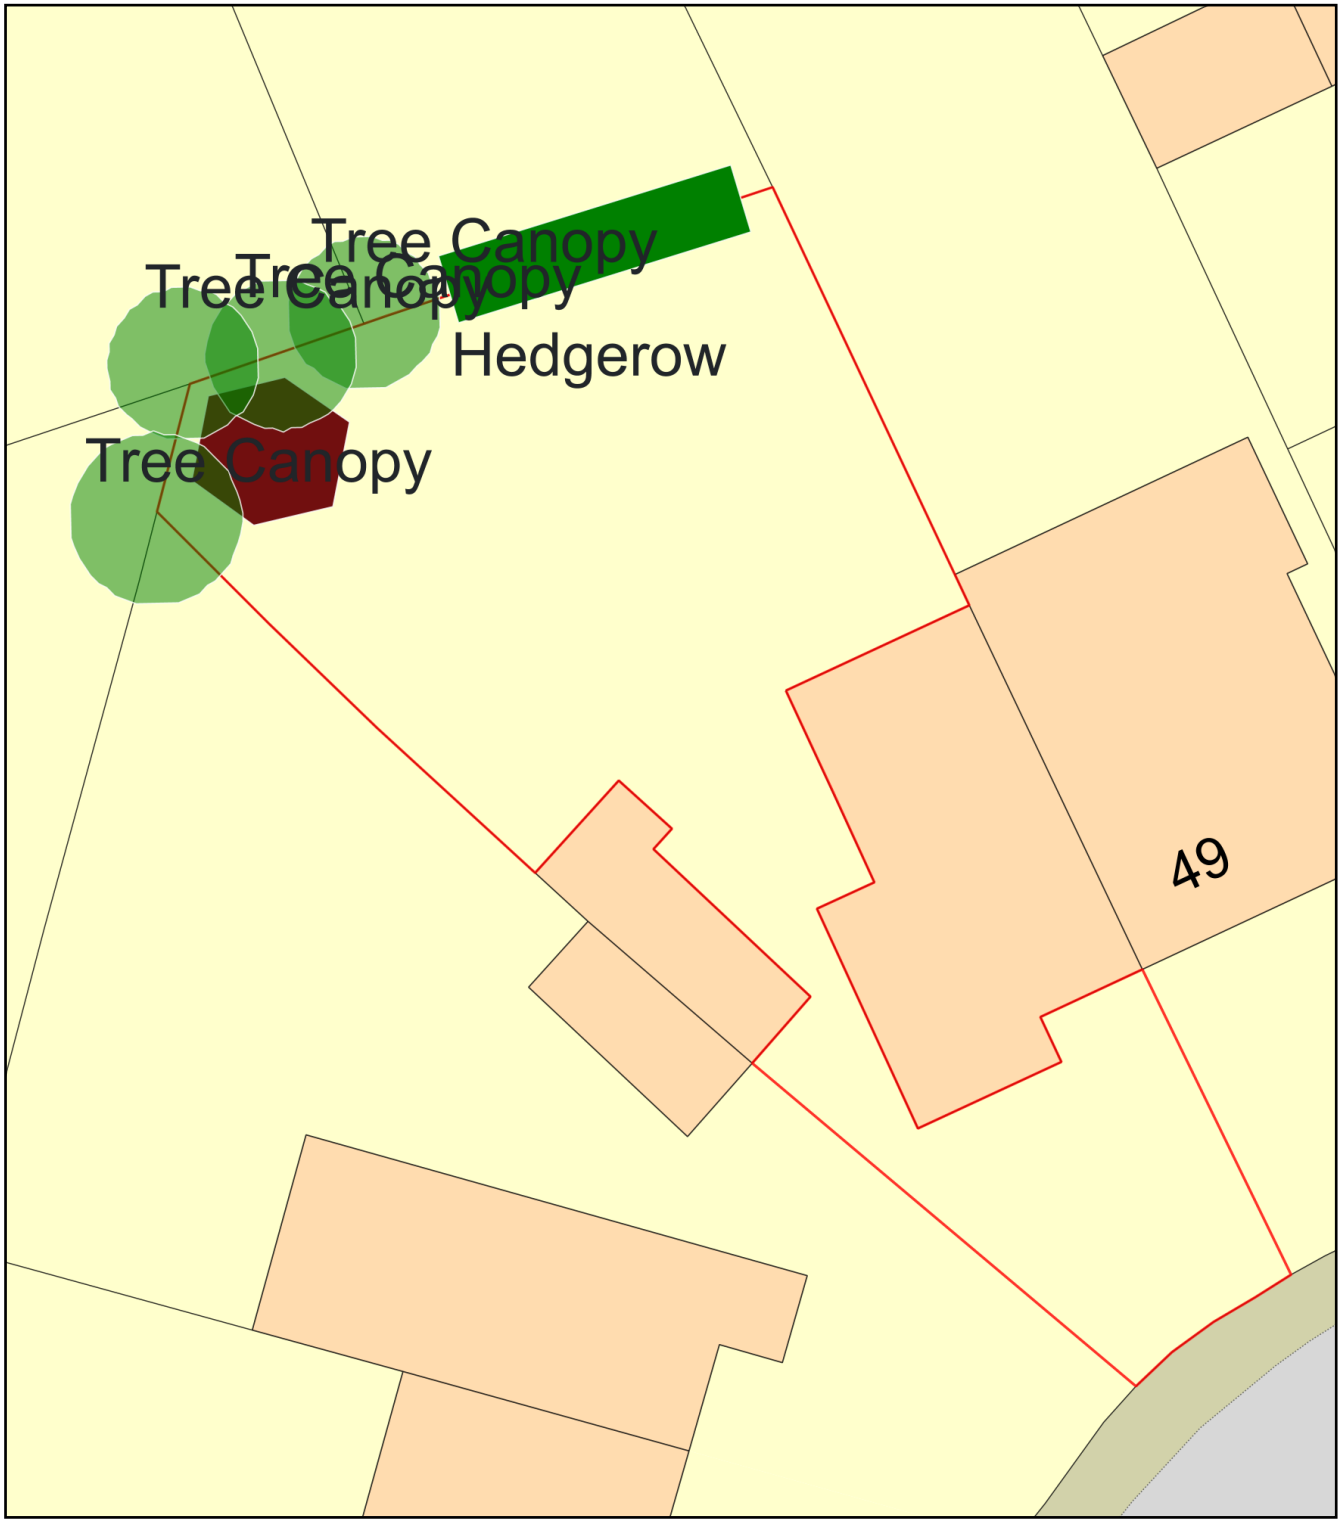

0 10
Metres

N

ReQuestaPlan

Plan Produced for: Janet & Jonathan Rogers

Date Produced: 17 Apr 2024

Plan Reference Number: TQRQM24108105437488

Scale: 1:200 @ A4

© Crown copyright and database rights 2023 OS 100042766