Housetype Name:		AMBERLEY	
Occupancy:		3 BED / 5 PERSON	
Gross Area ft²:	Gross Area m²:	Net Area ft²:	Net Area m²:
		1144	106.28

3D VIEW (NOT TO SCALE)

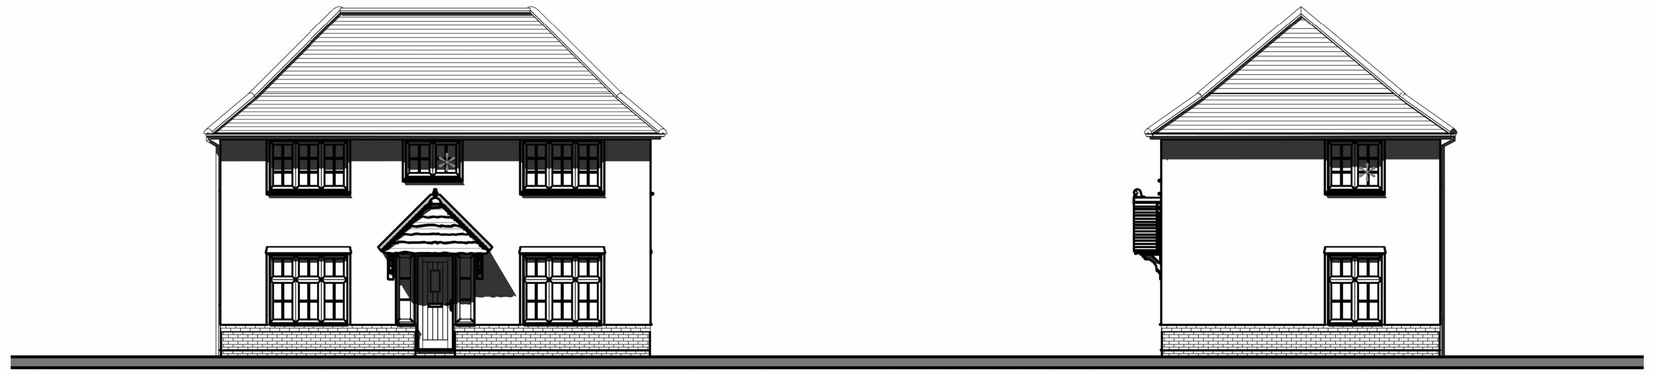

FRONT ELEVATION

* OBSCURE GLAZED WINDOW.

SIDE ELEVATION

* OBSCURE GLAZED WINDOW.

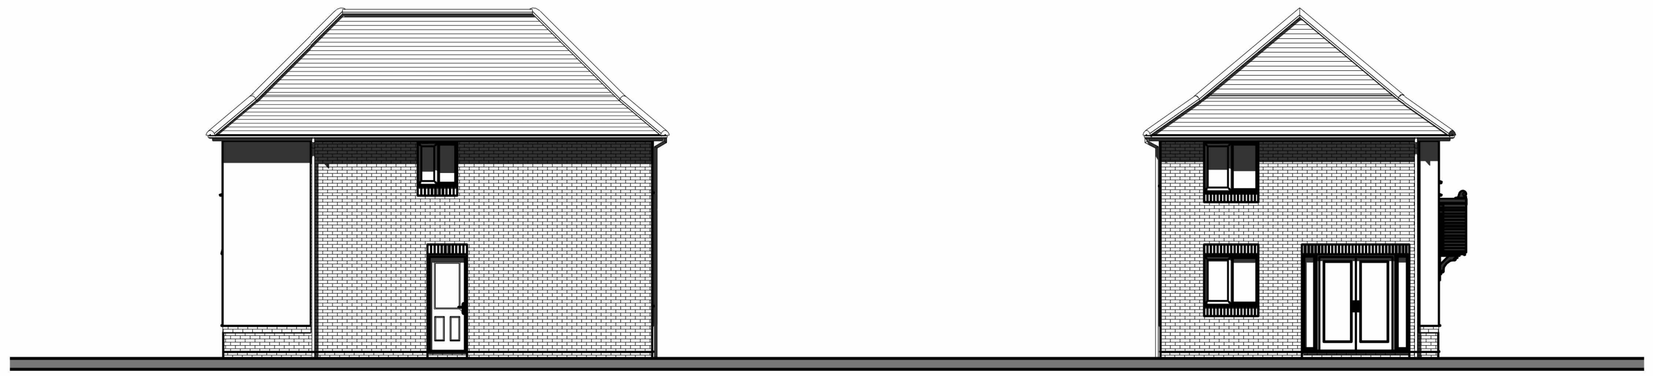

REAR ELEVATION

SIDE ELEVATION

	Primary Material: STRETCHER BOND MASONRY BRICKWORK IN LIGHT RED MULTI BRICK.
	Feature Material: COLOURED THROUGH RENDER WITH BELLCASTS.
	Architectural Detail: PROJECTING STRING STRETCHER COURSE WITH 10MM OVERHANG IN CONTRASTING RED STOCK BRICK. BRICK CILLS.
	Window & Door Frames: WHITE UPVC CASEMENT WINDOW WITH GLAZING BARS DARK GREY COMPOSITE FRONT DOOR. WHITE UPVC FRENCH DOOR.
	Fascia, Soffit & Bargeboard: WHITE UPVC BOXED EAVES ROOFING SYSTEM.
	Architectural Ornaments:
	Guttering & Drainage: BLACK UPVC DRAINAGE SYSTEM.

Plot Numbers:
PLOT 21 (AS), 37 (AS), 55 (OPP), 63 (OPP), 81 (AS), 85 (AS)

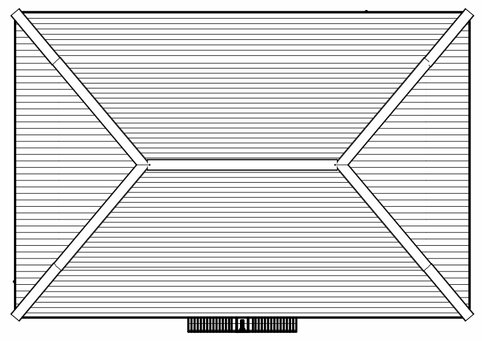

ROOF PLAN

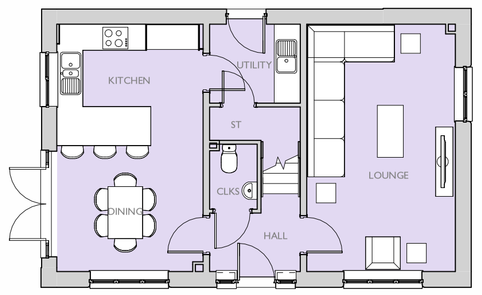

GROUND FLOOR PLAN

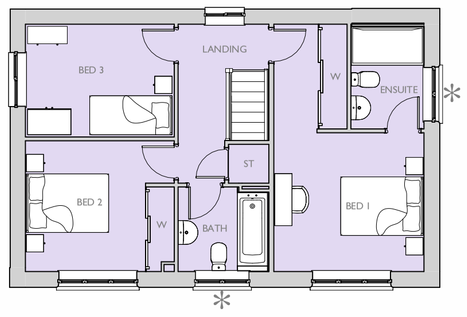

FIRST FLOOR PLAN

* OBSCURE GLAZED WINDOW.

Location Plan (Not to Scale)

NORTH

Scale @ A1:

0 1 2 3 4 5m

Scale 1:100

Rev	Date	Drawn	Checked

Project: RASCALS FARM, SHIPLEY ROAD, SOUTHWATER, WEST SUSSEX

Title: AMBERLEY ELEVATIONS & FLOOR PLANS

Client: Barratt Redrow

Date: NOVEMBER 2025

Drawn By: KJM Checked By: BB

Drg No: CB_17_420_600_AMB-01 Rev: -

COOPERBAILLIE

Please note these drawings are not for construction but for concept design and planning applications purposes only.

Cooper Baillie Limited - Connaught House, 24 Guildford Road, Bagshot, Surrey GU19 5JN - Telephone 01276 450039 - www.cooperbaillie.co.uk

This drawing and the works depicted are the copyright of Cooper Baillie Ltd. and may not be reproduced or amended except by written Permission. No liability will be accepted for amendments made by other persons.