
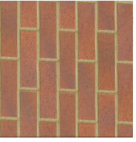
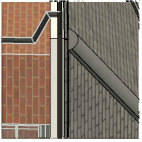
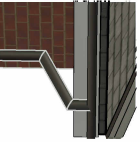



HouseType Name: GARAGE			
Occupancy:			
Gross Area ft. ² :	Gross Area m. ² :	Net Area ft. ² :	Net Area m. ² :

	Primary Material: STRETCH BOND HASCONRY BRICKWORK IN DARK RED FULLT BRICK
	Feature Material:
Architectural Detail:	
	Window & Door Frames: WHITE UPVC WINDOW WITH GLAZING BARS DARK GREY COMPOSITE DOOR
	Fascia, Soffit & Bargeboard: WHITE UPVC BOXED BARS ROOFING SYSTEM
Architectural Ornaments:	
	Guttering & Drainage: BLACK UPVC DRAINAGE SYSTEM


Plot Numbers:
PLOT 61, 71

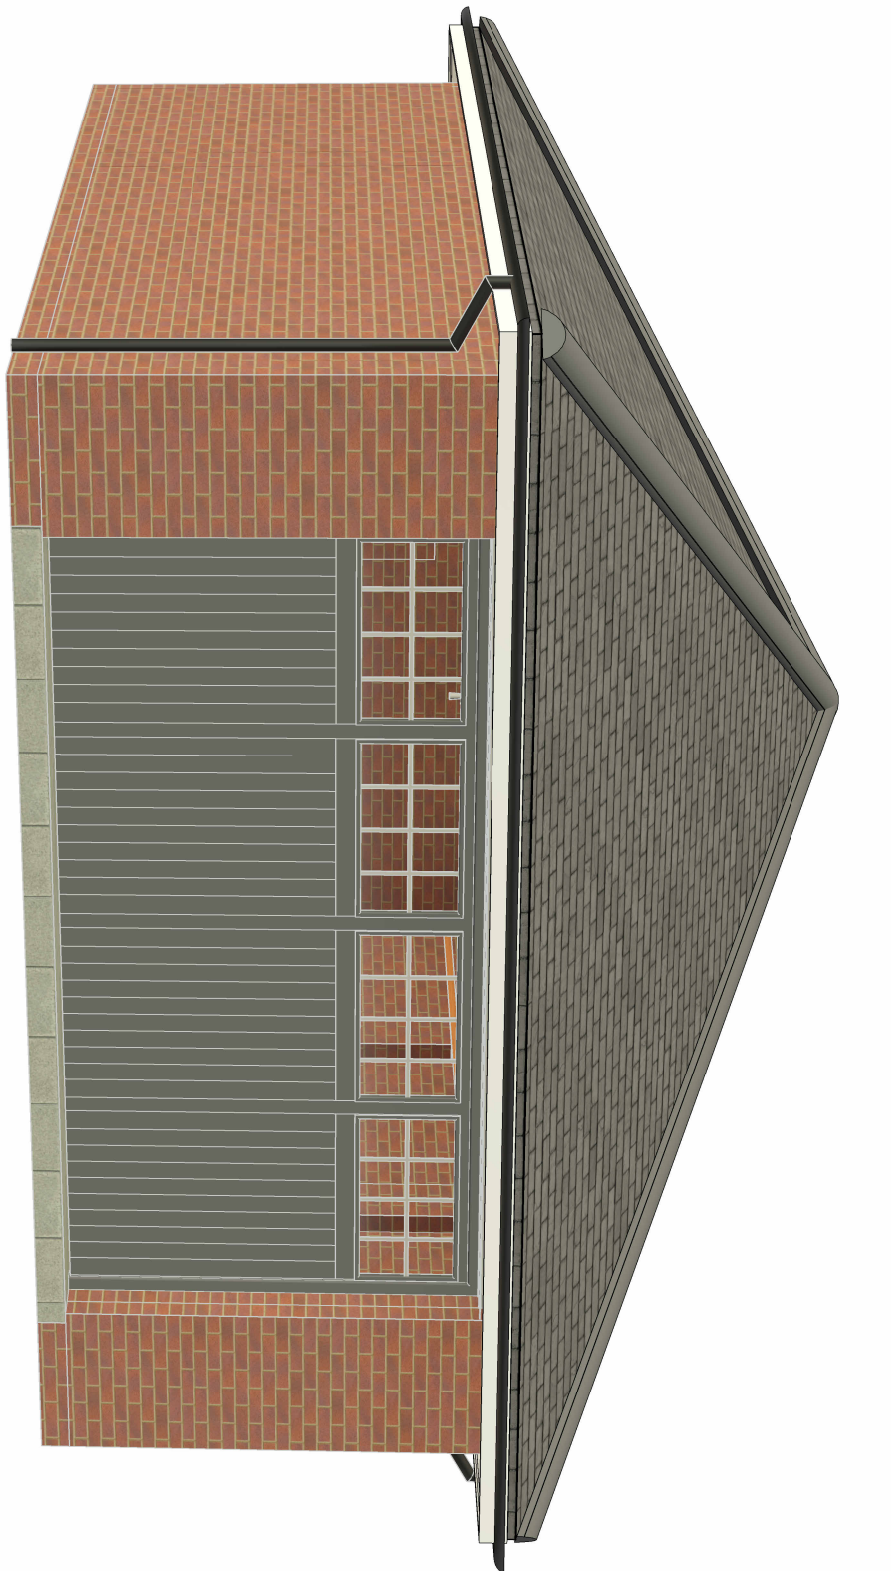


3D VIEW (NOT TO SCALE)

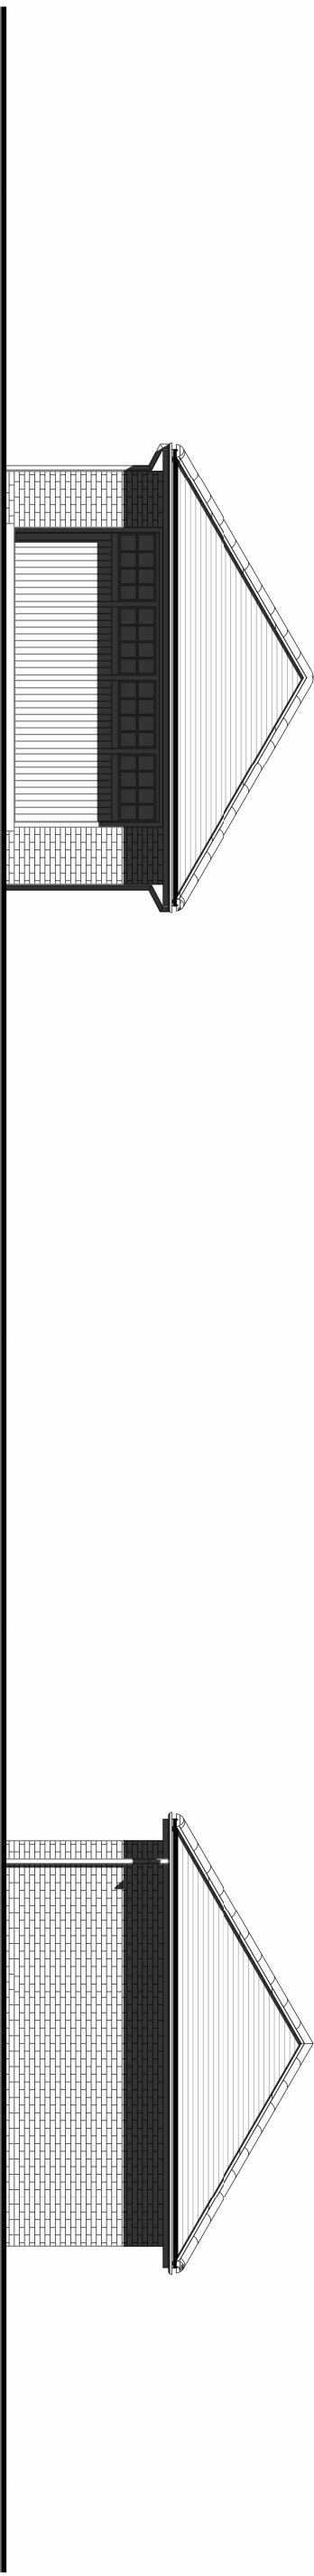


FRONT ELEVATION

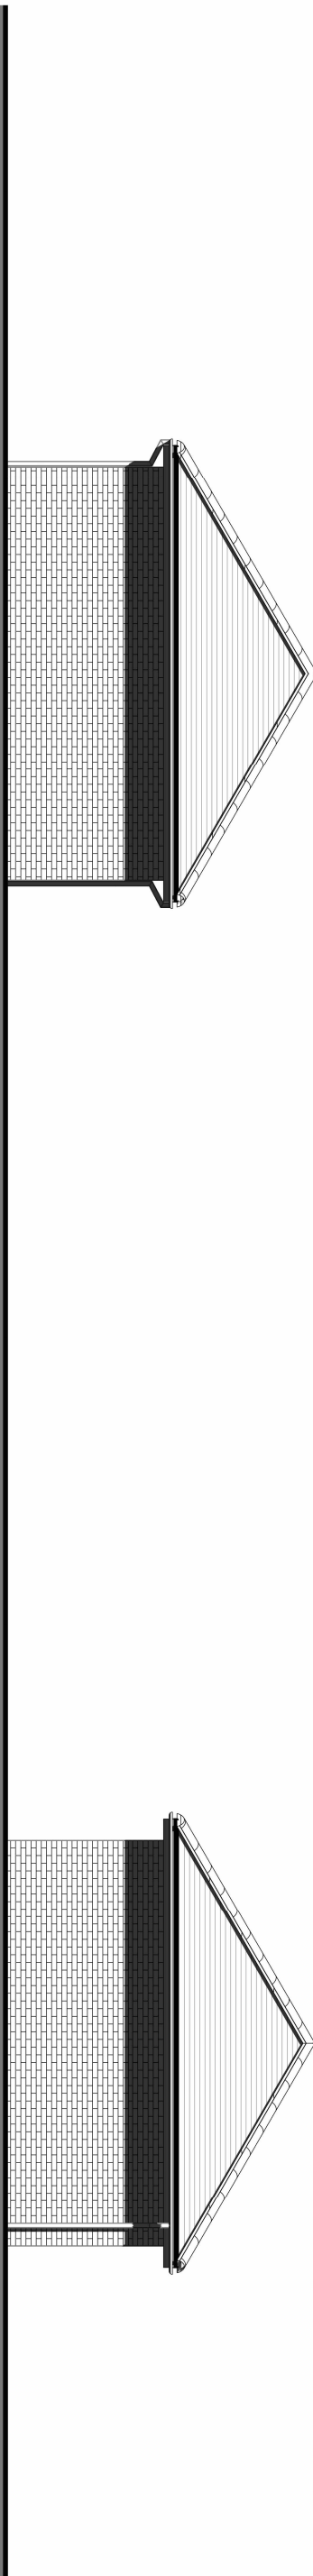


SIDE ELEVATION

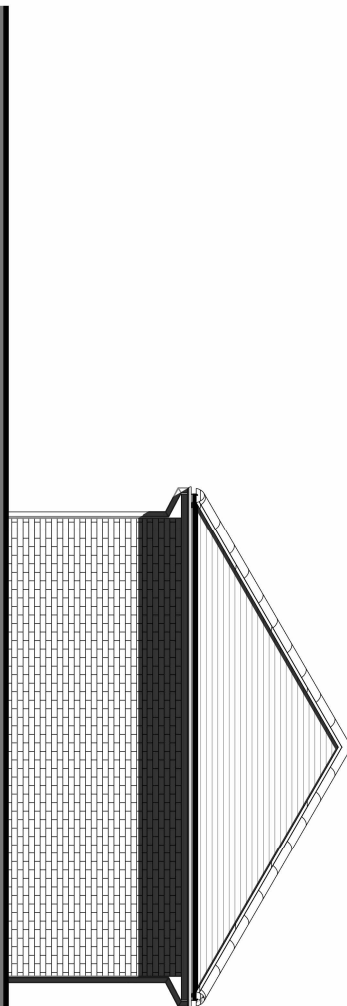


REAR ELEVATION

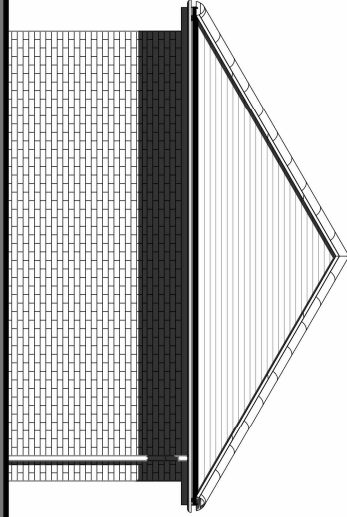

SIDE ELEVATION

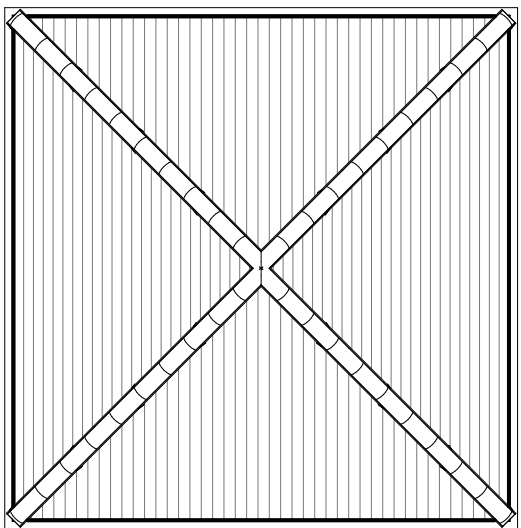

ROOF PLAN

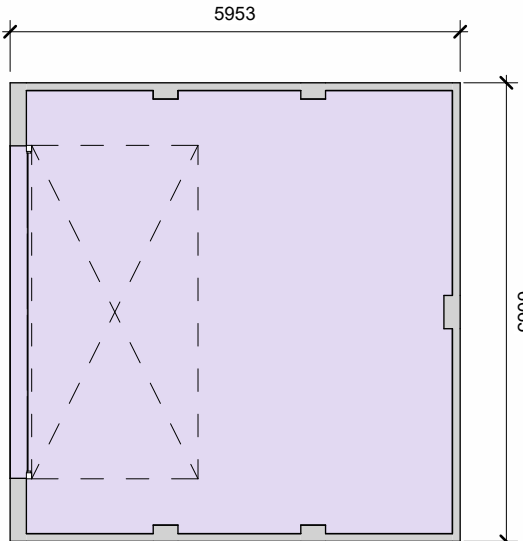

GROUND FLOOR PLAN



Scale @ 1/61			