

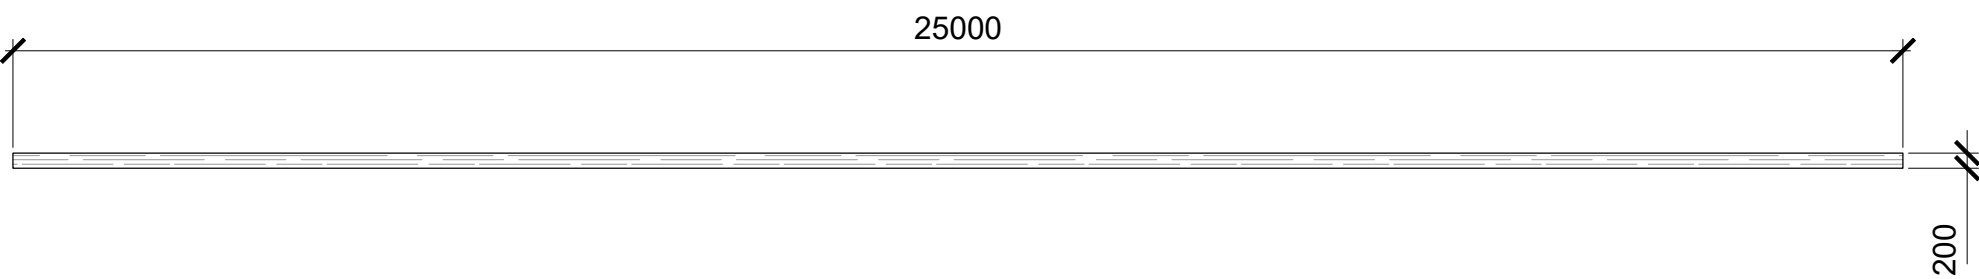
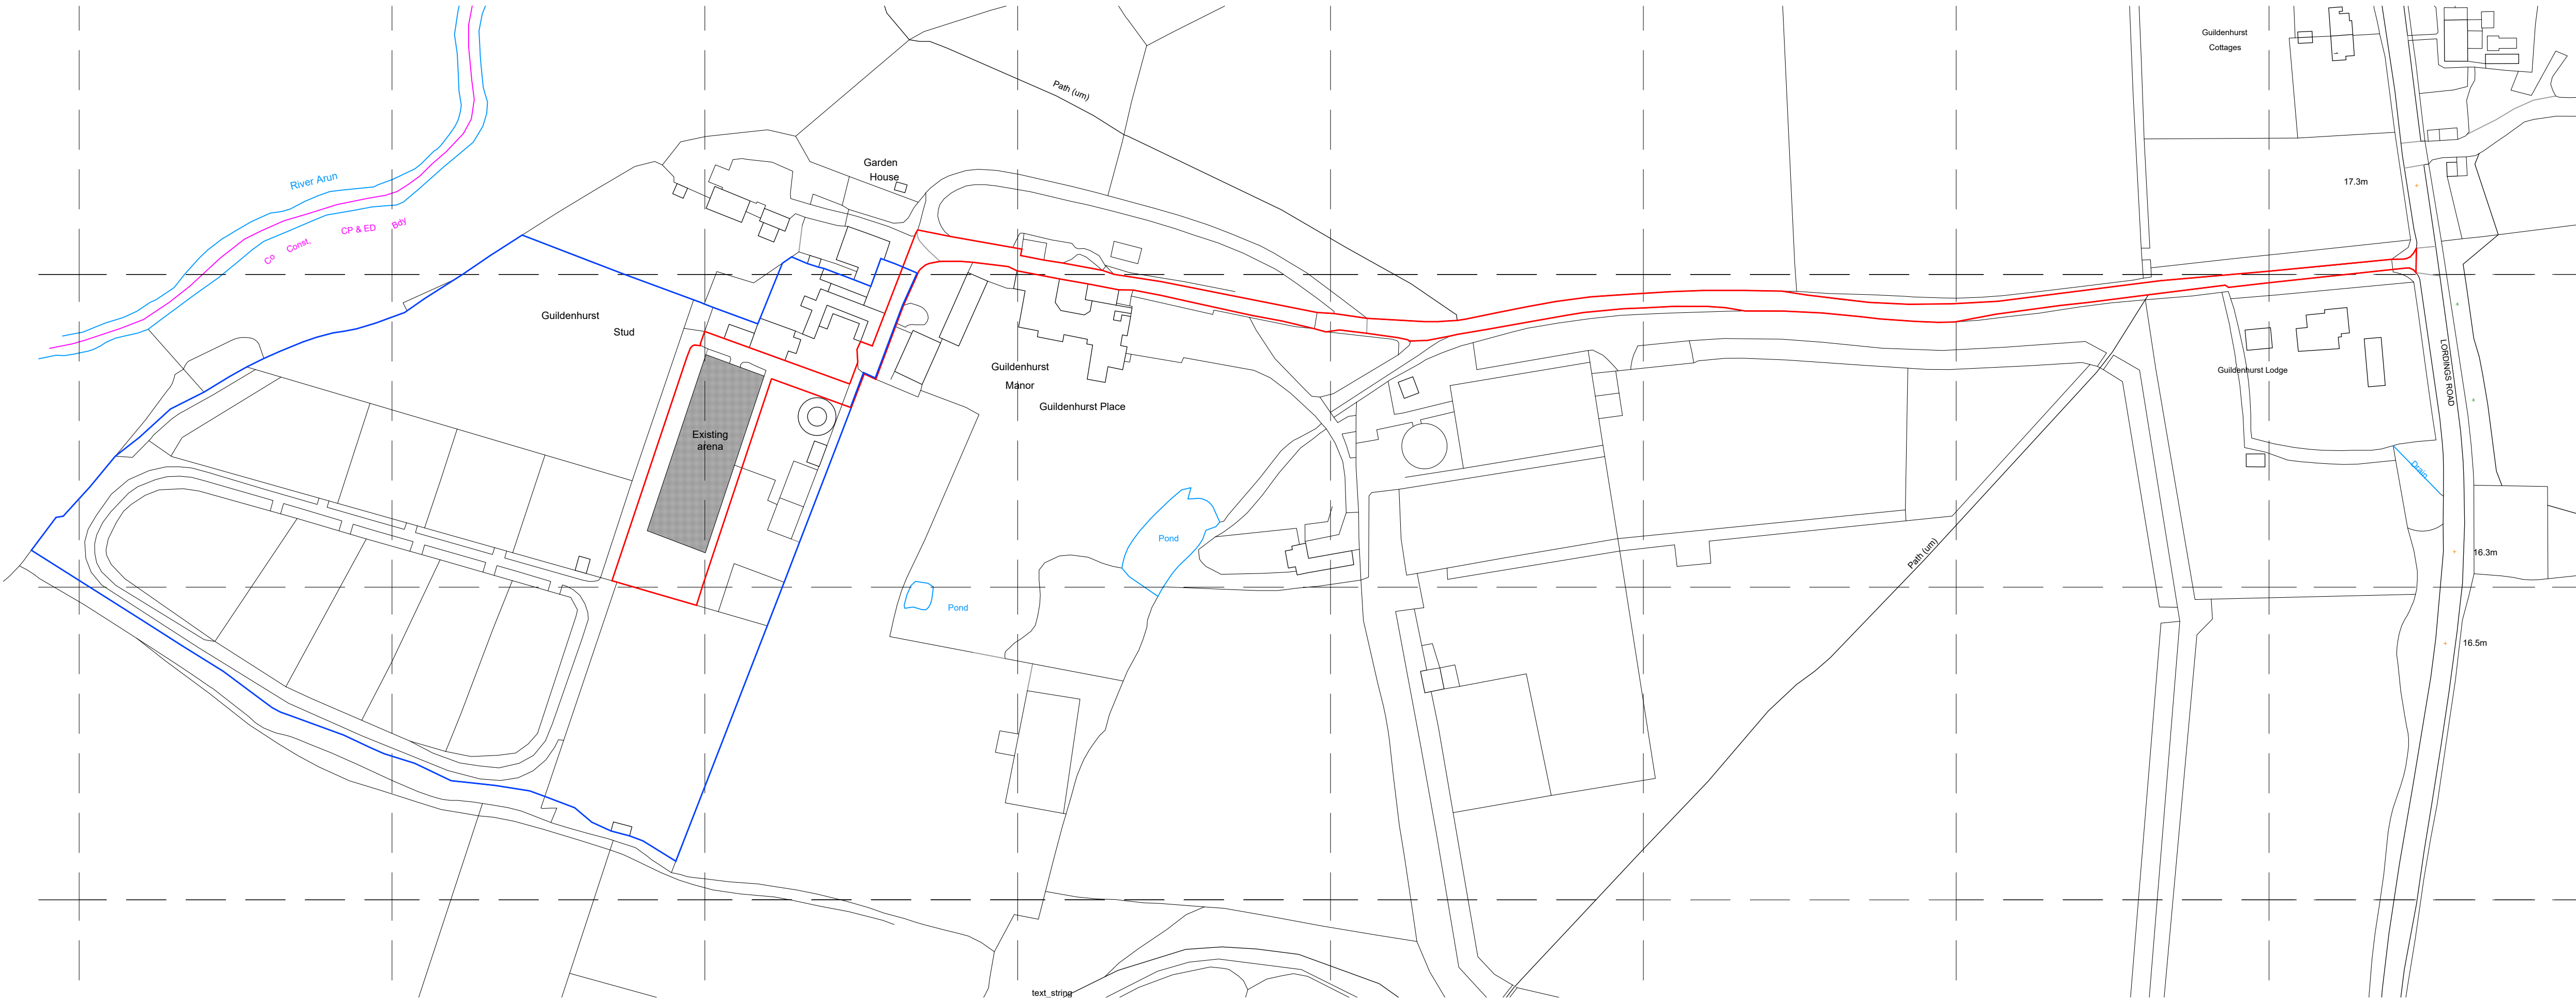


Location Plan
1:1250 @ A1

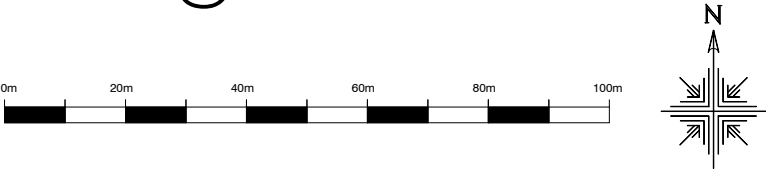

Proposed Kick Board Elevations
(Long egde & short edge)
1:100 @ A1

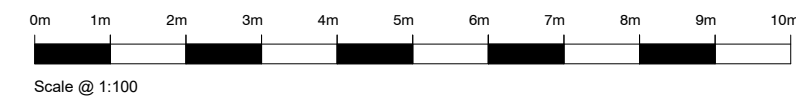

DATE	REVISION	DESCRIPTION
28.06.2026	V1	Red line amended

PROJECT:
Guildenhurst Stud, Lordings Road,
Billingshurst, West Sussex, RH14 9JB

CLIENT:
C/O Janine Banks

TITLE: Location Plan & Proposed Kick Board Elevations		
PROJECT No:	DRAWING No:	REVISION:
-	01	V1
DATE:	SCALE:	DRAWN:
06.02.2026	1:1250/100 @ A1	CT
DRAWING STATUS: PLANNING		