


NOTE:

Land Area: 2103 m²
Proposed Footprint: 379.91 m²
All 4no. proposed units have GIA: 144.77 m²

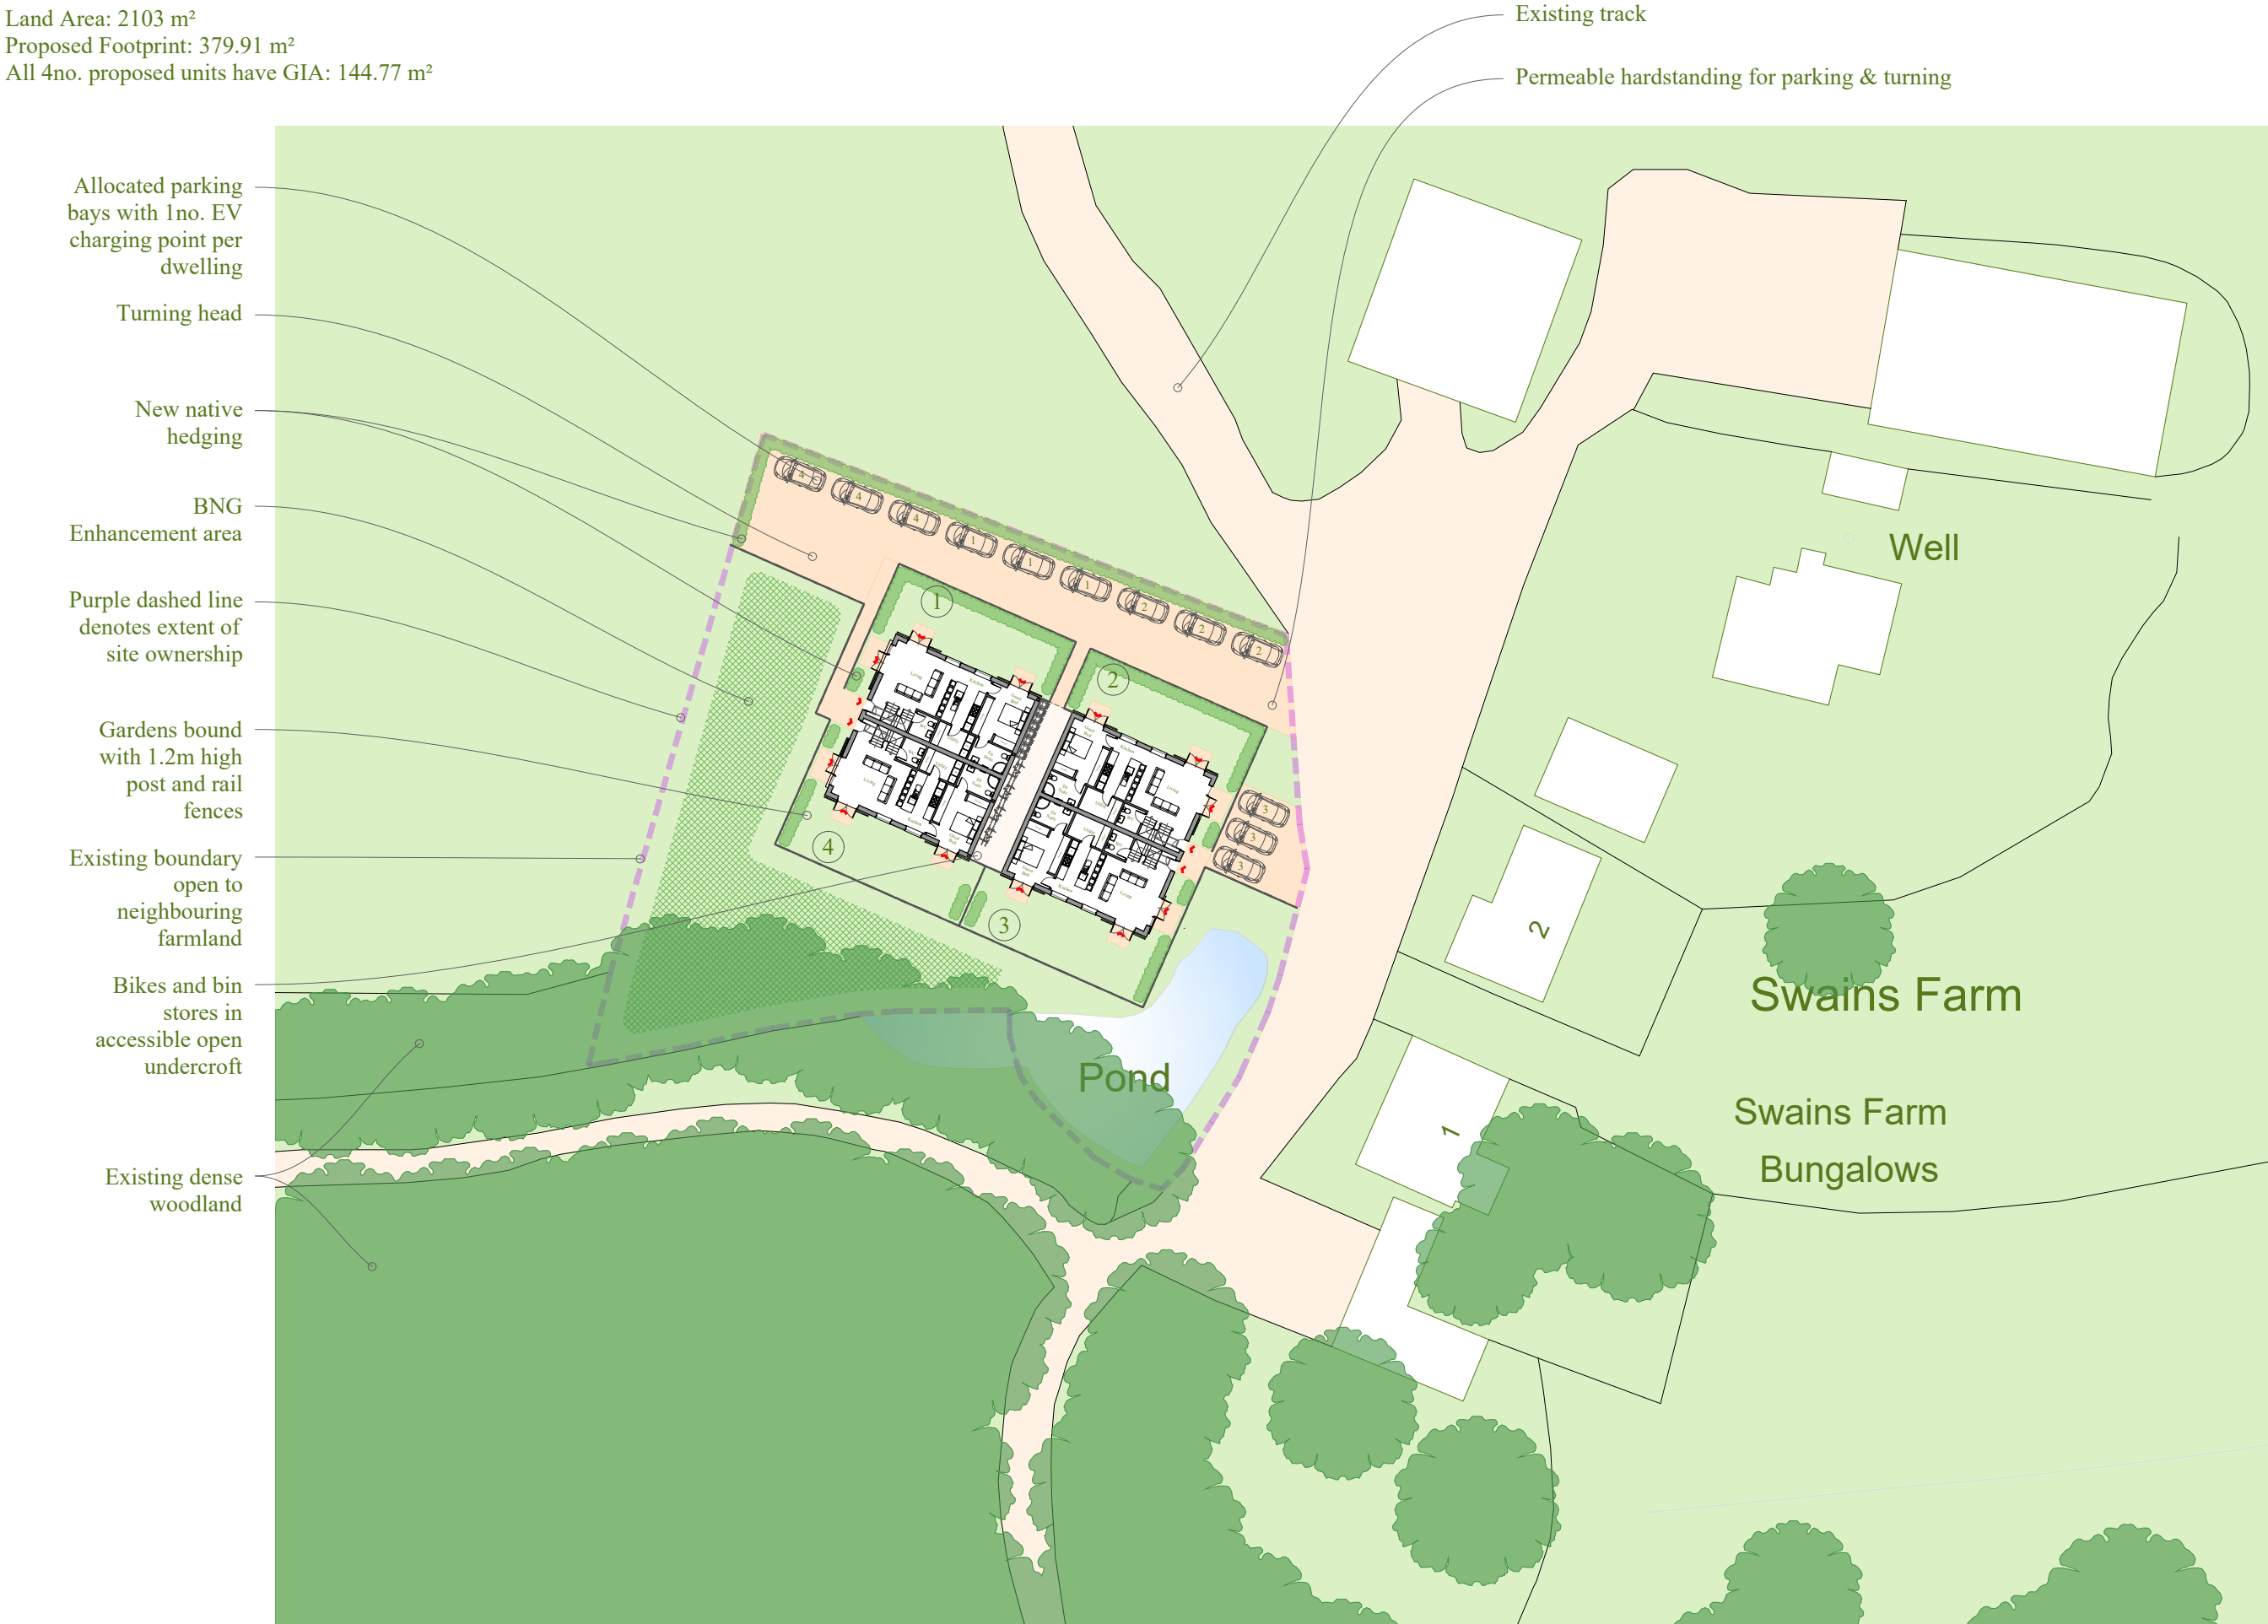

Block Plan

1:500 | PROPOSED

Copyright:
This drawing is the copyright
Manorwood Construction Ltd.

Planning/Statutory Use:
This drawing may be used by the Local
Planning Authority for planning and
statutory purposes as permitted by law
and is issued for planning purposes
only.

Scale & Dimensions:
Drawn to the stated scale at the original
sheet size. If reproduced at any other
size, the scale may be incorrect.
Figured dimensions take precedence.
Not for construction, fabrication or
setting out. All dimensions and site
conditions to be checked on site before
works commence.

CDM 2015:
This drawing contains only
information appropriate to its planning
status. Manorwood accepts only duties
expressly agreed in writing. Where no
Principal Designer is appointed, client
duties apply in accordance with CDM
2015



Suite 114
26 The Hornet
Chichester
West Sussex
PO19 7BB

tel: 01243 201 102
email: enquiries@manorwood.co.uk
web: www.manorwood.co.uk

Address

Swains Farm, Brighton Road,
Henfield, West Sussex, BN5 9RP

Drawing No. 2603SW_001

Scale @ A3 1:500

Job No. 2603SW

Drawn By MD

Checked By BK

Drawn On 24.03.2026

Issued On 24.03.2026

Status Proposed

Submission **Planning**

Revision No.



Indicative: 0.0°

