



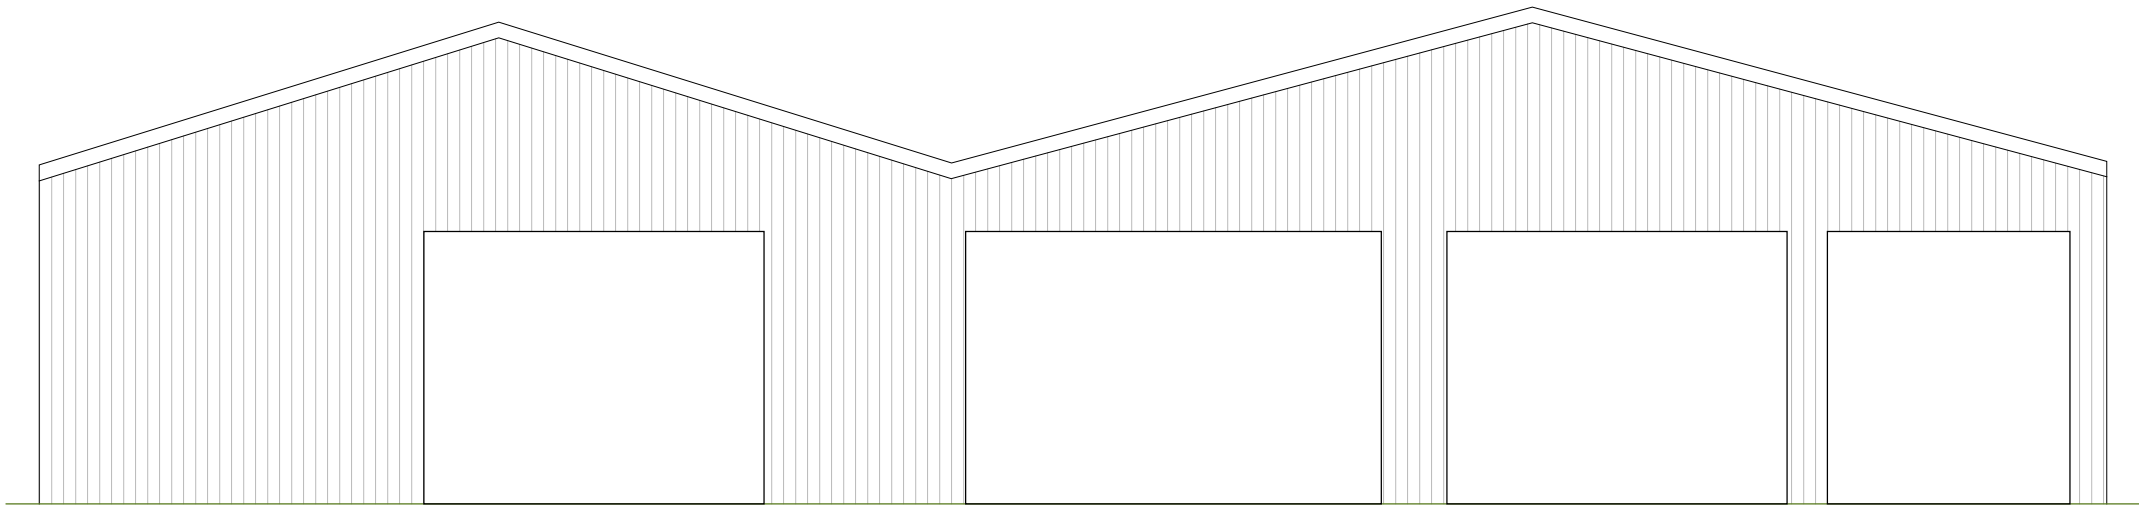

North

1:100 EXISTING

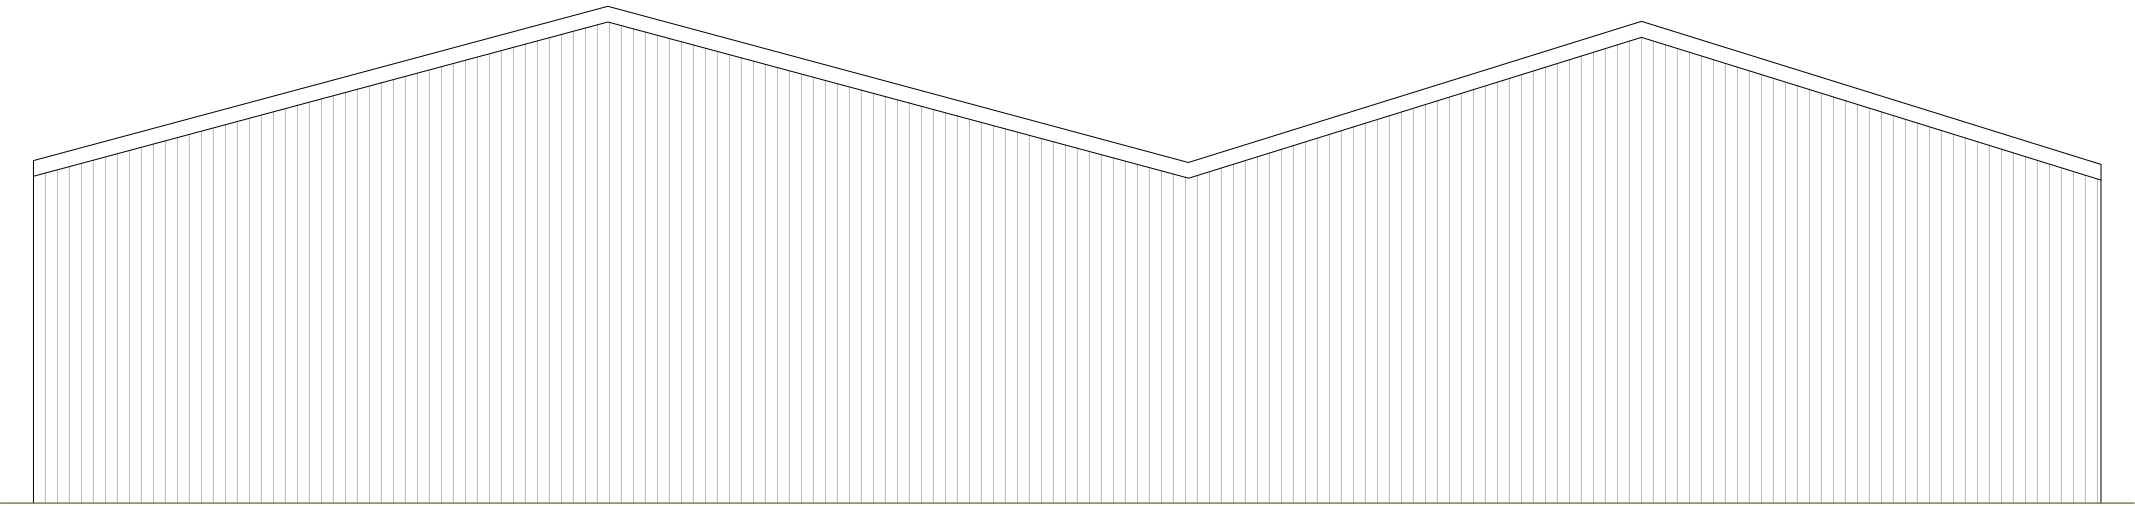

South

1:100 EXISTING

Copyright:  
This drawing is the copyright  
Manorwood Construction Ltd.

Planning/Statutory Use:  
This drawing may be used by the Local  
Planning Authority for planning and  
statutory purposes as permitted by law  
and is issued for planning purposes  
only.

Scale & Dimensions:  
Drawn to the stated scale at the original  
sheet size. If reproduced at any other  
size, the scale may be incorrect.  
Figured dimensions take precedence.  
Not for construction, fabrication or  
setting out. All dimensions and site  
conditions to be checked on site before  
works commence.

CDM 2015:  
This drawing contains only  
information appropriate to its planning  
status. Manorwood accepts only duties  
expressly agreed in writing. Where no  
Principal Designer is appointed, client  
duties apply in accordance with CDM  
2015



Suite 114  
26 The Hornet  
Chichester  
West Sussex  
PO19 7BB

tel: 01243 201 102  
email: [enquiries@manorwood.co.uk](mailto:enquiries@manorwood.co.uk)  
web: [www.manorwood.co.uk](http://www.manorwood.co.uk)

Address

Swains Farm, Brighton Road,  
Henfield, West Sussex, BN5 9RP

Drawing No. 2603SW\_102

Scale @ A3 1:100

Job No. 2603SW

Drawn By MD

Checked By BK

Drawn On 24.03.2026

Issued On 24.03.2026

Status Existing

Submission Planning

Revision No.

|  |  |
|--|--|
|  |  |
|  |  |
|  |  |
|  |  |
|  |  |
|  |  |
|  |  |
|  |  |

1m @ 1:

