
LEGEND

- EXISTING WALL
- NEW WALL
- DEMOLISH
- PARTY WALL

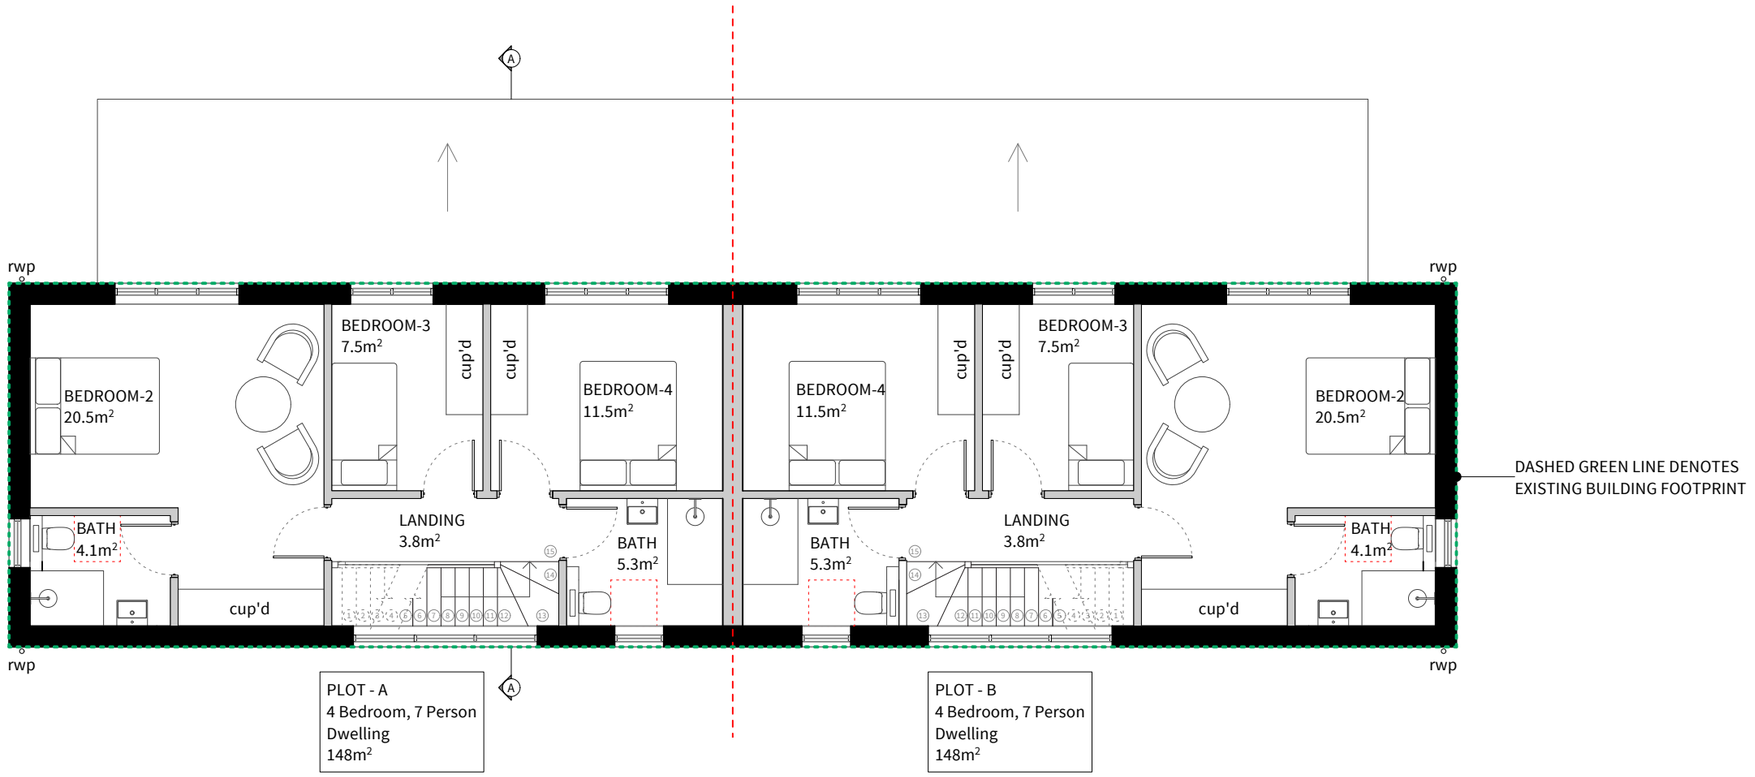

DASHED GREEN LINE DENOTES
EXISTING BUILDING FOOTPRINT

PROPOSED FIRST FLOOR PLAN

23 Vine Street, Brighton BN1 4AG
e: studio@sticklandwright.co.uk
t: 01273 964051
Company registered in England No. 11222477

Disclaimer:

This drawing is the copyright of Stickland Wright Ltd. and may not be reproduced or used except by written permission. Figured dimensions to have precedence over scaling. Check all site dimensions prior to fabrication. Refer any discrepancies found to Stickland Wright.

Revisions: | **Checked**

SCALE BAR 1:100 @ A3

1:100 | 1m | 2 | 3 | 4 | 5 | 6

N

Dwg No.	**24059A-P-103**
Drawing Title	Proposed First Floor Plan
Address	Monk Farm, Ruckmans Ln, RH5 5QA
Client	Steve Flavin
Scale	Scale 1:100 @ A3
Stage	Planning
Drawn by	sb
Checked by	ns

STICKLAND WRIGHT
architecture + interiors
www.sticklandwright.co.uk