Elevations:

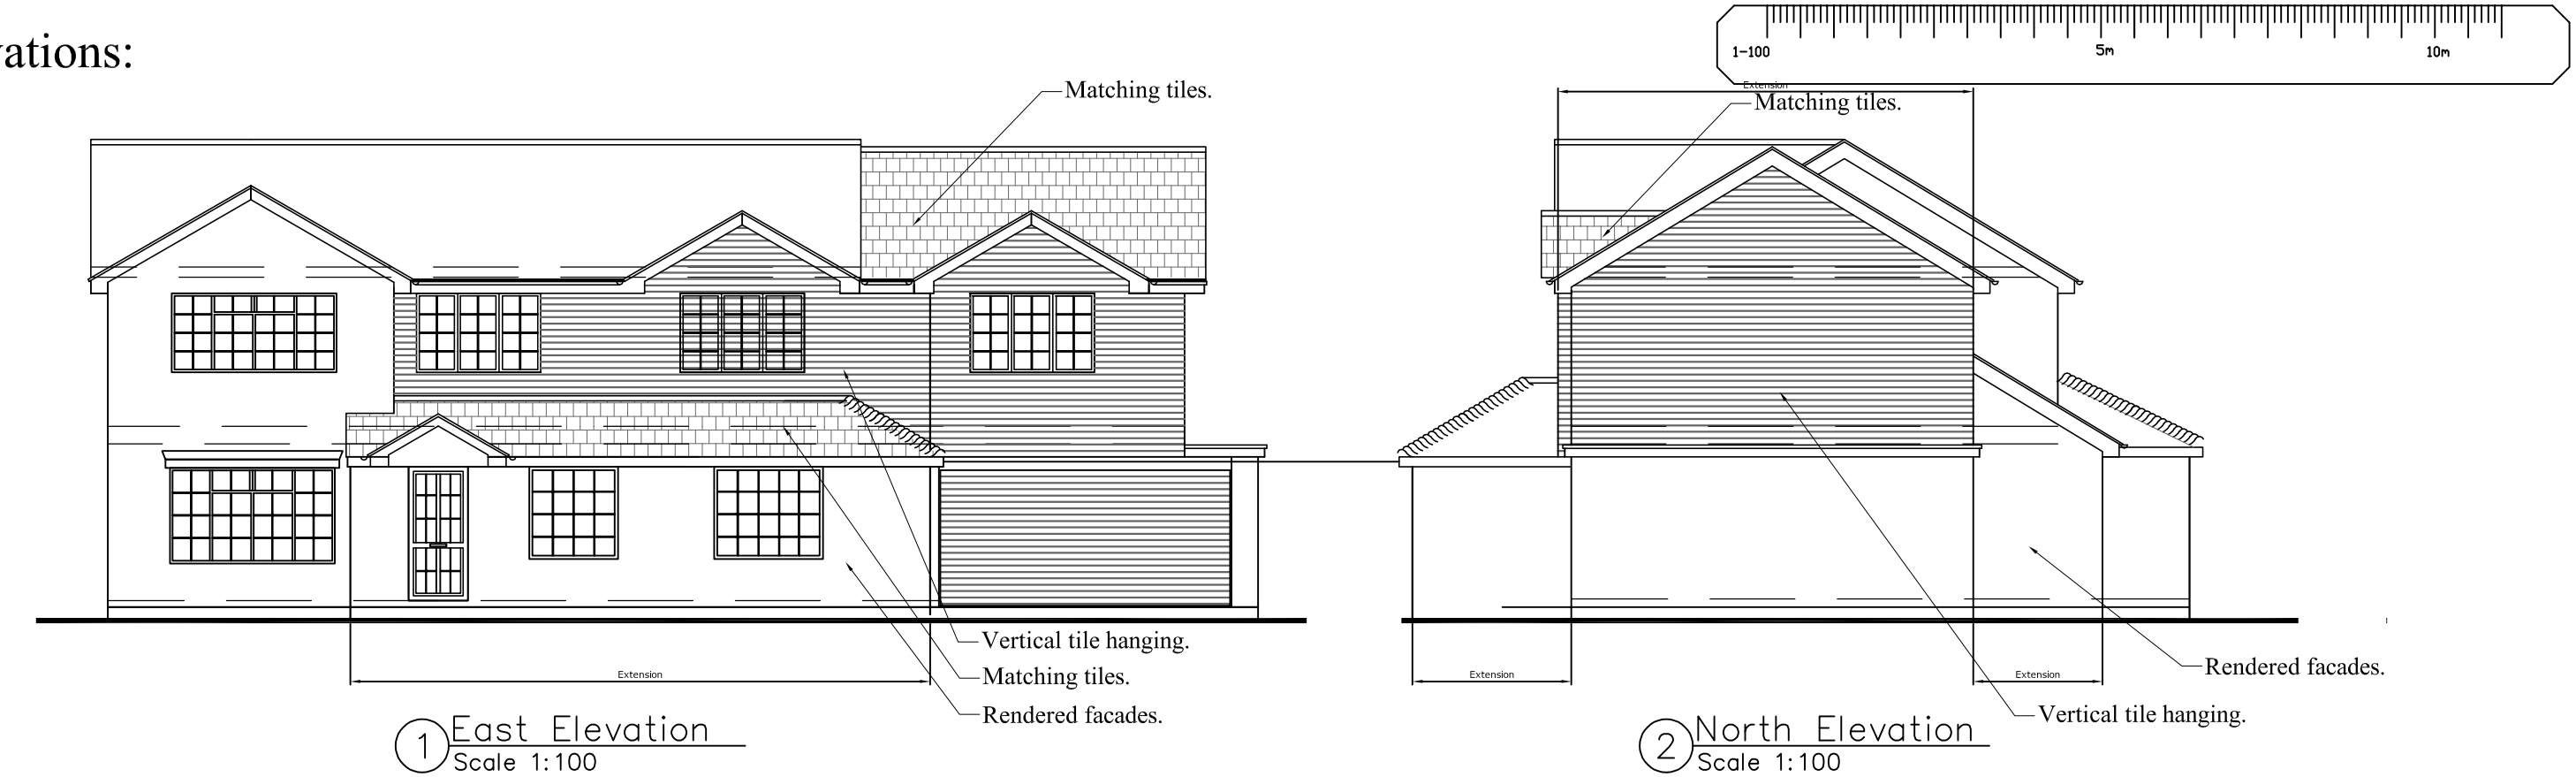

1 East Elevation
Scale 1:100

2 North Elevation
Scale 1:100

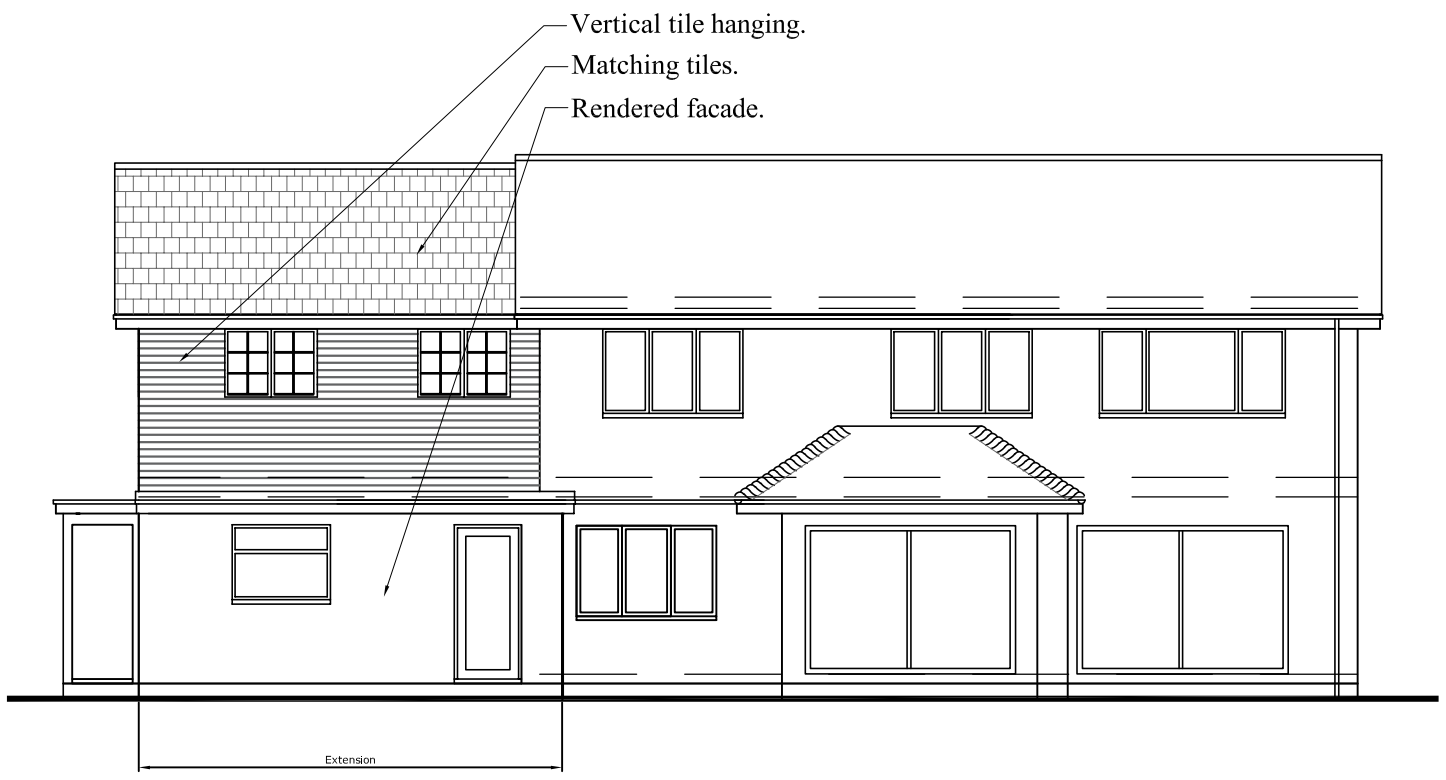

3 West Elevation
Scale 1:100

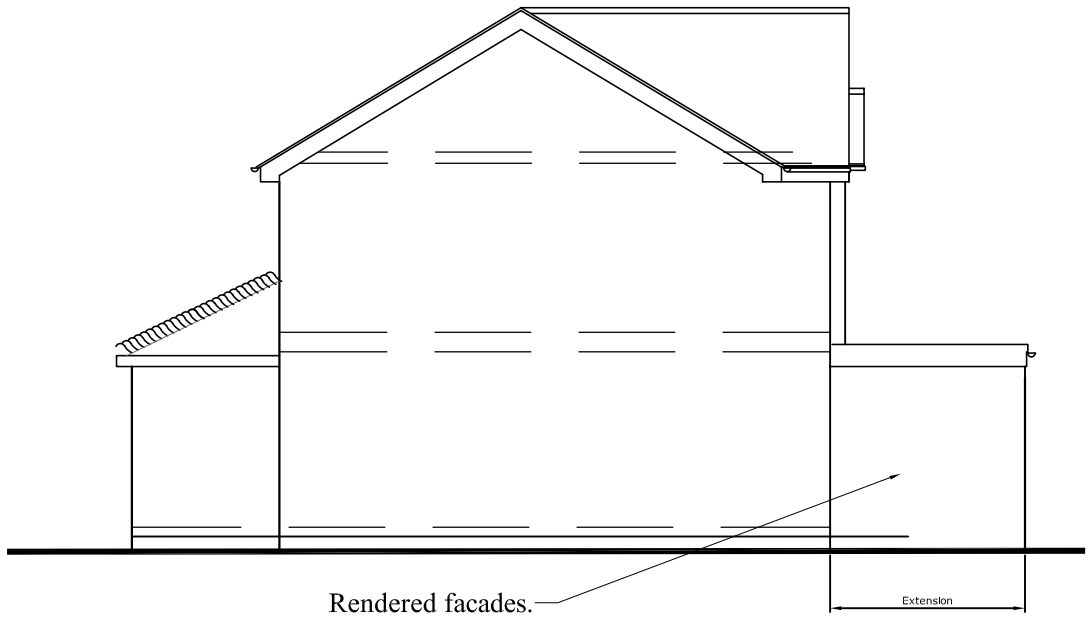

4 South Elevation
Scale 1:100

A3

DDS Downlands Design & Surveying
Downlands
Framfield
Uckfield
East Sussex TN22 5PN
Tel: 01825 890222
E-mail: cad@downlandsds.co.uk
RICS

Job: 16 Grebe Crescent
Horsham
East Sussex RH13 6DW

Title: Planning
Proposed Elevations

Date:	Drwg No:	Rev:
JULY 2023	2335/303	B
Scale: 1:100 @ A3	Drawn: AMJ	

Client:
Mr & Mrs Houghton

Drawings are the copyright of the above practice. Contractor to check all dimensions and details before commencement, construction or fabrication and report any deviation to the Surveyor. Figured dimensions are not to be relied upon without site accuracy checking. All work to comply with current Building Regulations, BS's/CoP's & NHBC Reg.'s where applicable. Specification and Drawing contradictions must be referred to the surveyor before being acted upon.