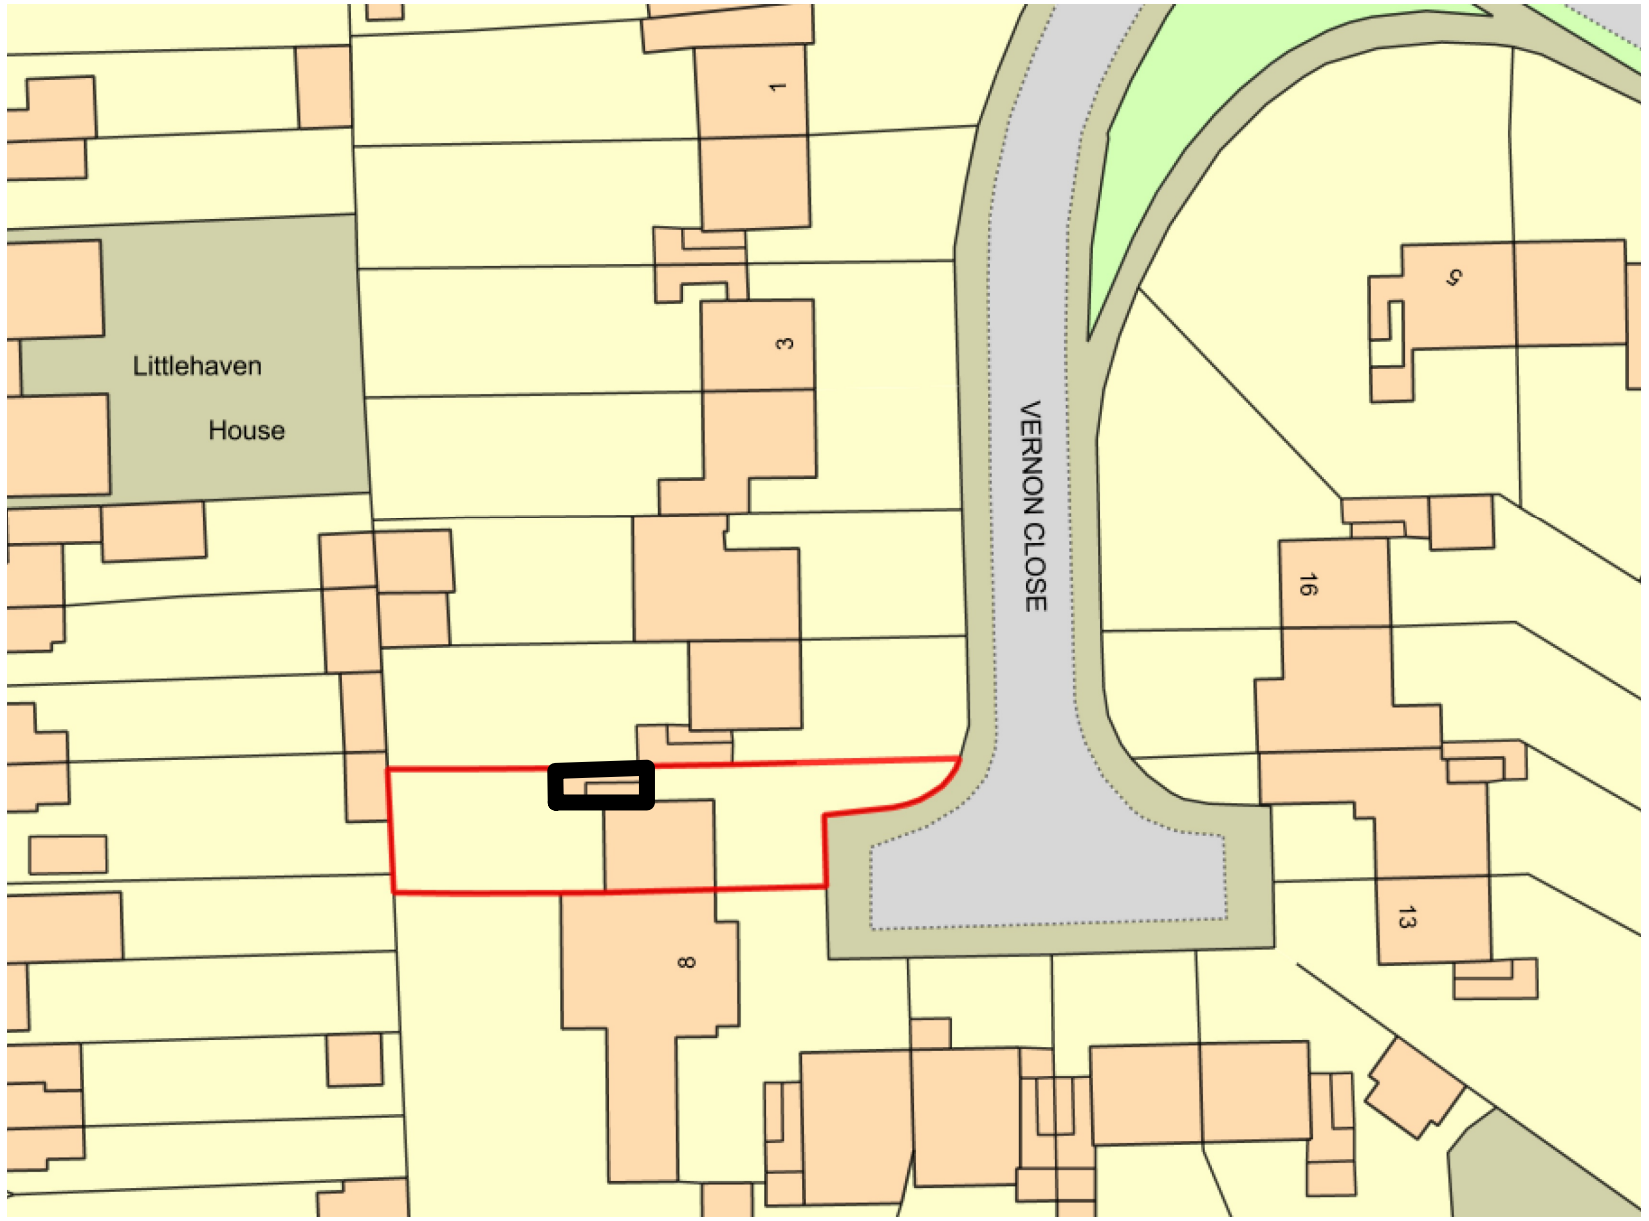

0m 5m 10m 15m 20m 25m 30m 35m 40m 45m 50m

1:500

NOTES:

1. All dimensions are in mm and must be checked on site.
2. Drawings are to be read in conjunction with accompanying documents.
3. Any errors or inaccuracies should be brought to the attention of Grumitt Wade Mason

Contact Information

Unit 3, Tungsten Building, George Street, Portslade, Brighton, BN41 1RA

Tel: 01273 410836
Email: @grumittwademason.com

grumittwademason chartered surveyors & architectural consultants

CIAT CHARTERED PRACTICE

Registered by RICS

Revision	Description	By	Date
-	-	-	-

Client Name: Mr and Mrs Stoner

Address: 7 Vernon Close, Horsham. RH12 4EE

Drawing Title: Existing Block plan

Drawing Reference: CP/03/VERNONCLOSE/7

Date: xx.xx.xxxx

Scale	Paper	Drawn By	Revision	Direction
1:500	A3	CP	-	