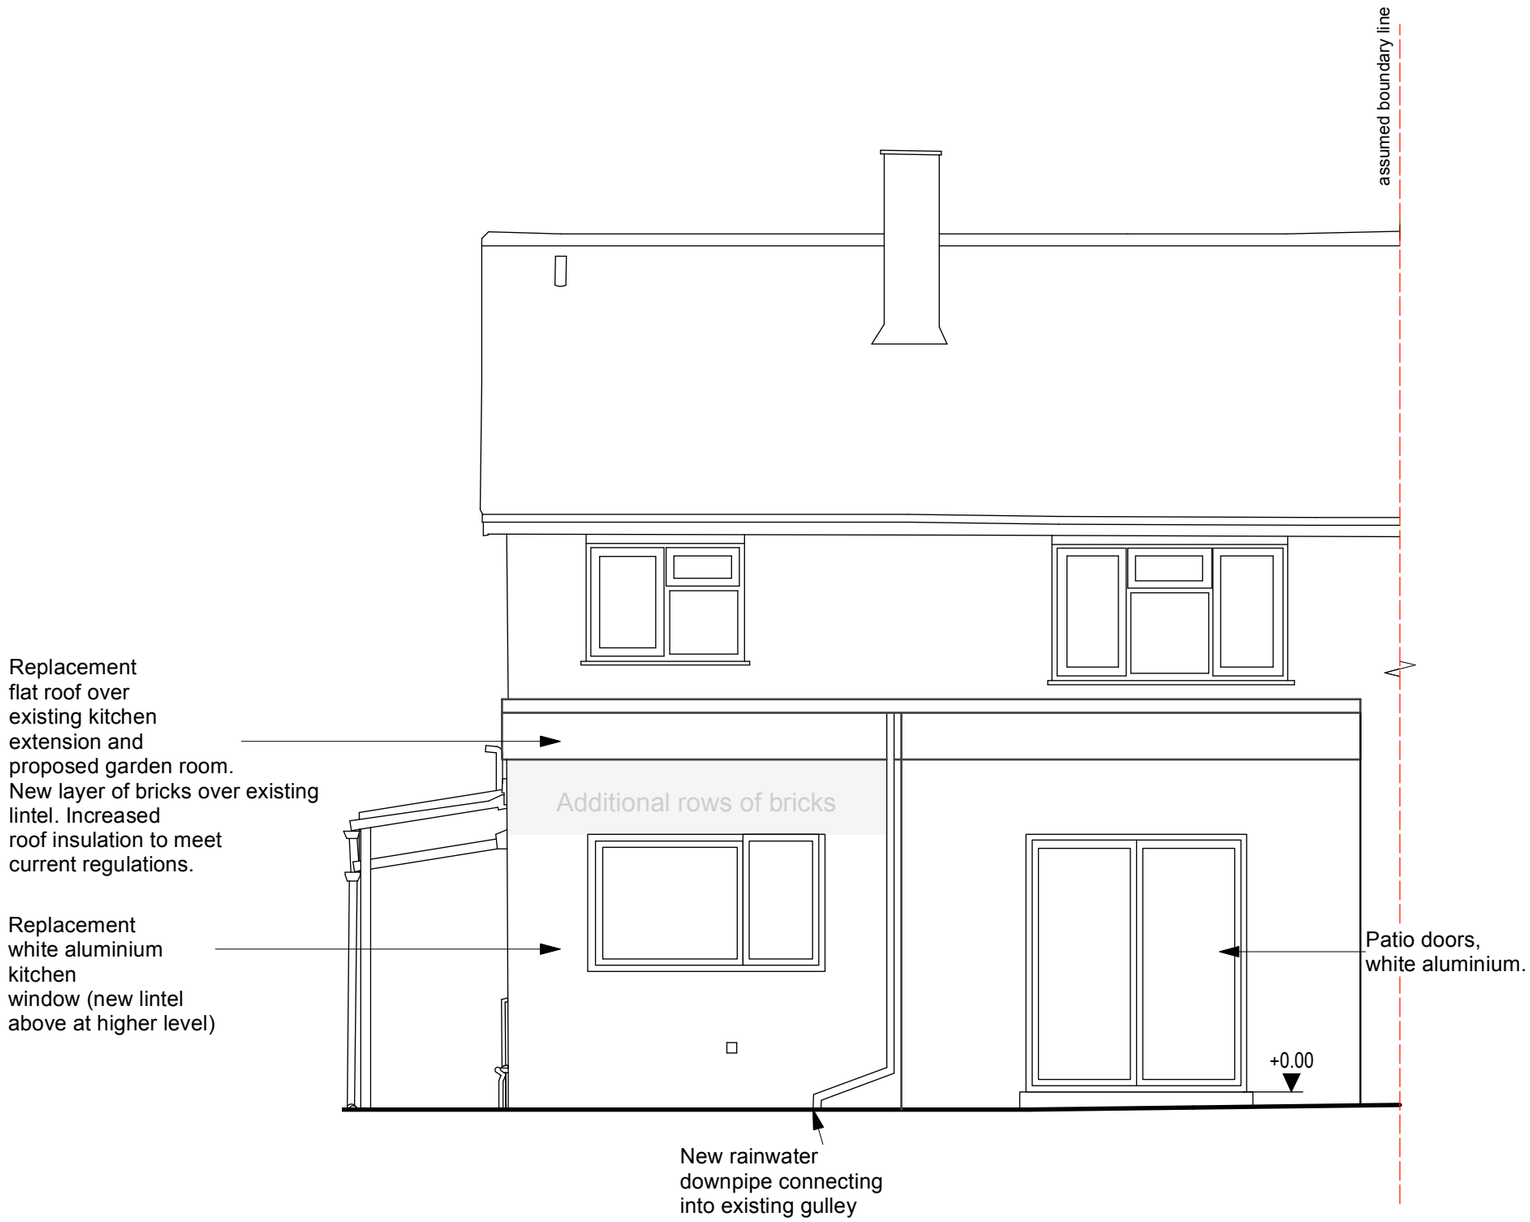


**Proposed Rear Elevation**

Address: 185 St Leonards Road, Horsham, RH13 6BD

Scale: 1:50 at A3

ALL DIMENSIONS TO BE CHECKED ON SITE.

Drawing No: 25.10.14_185 St Leonards Road_Proposed Floor Plan

AP Sheet 1 of 1 1.12.2025