185 St. Leonards Road, Horsham, RH13 6BD

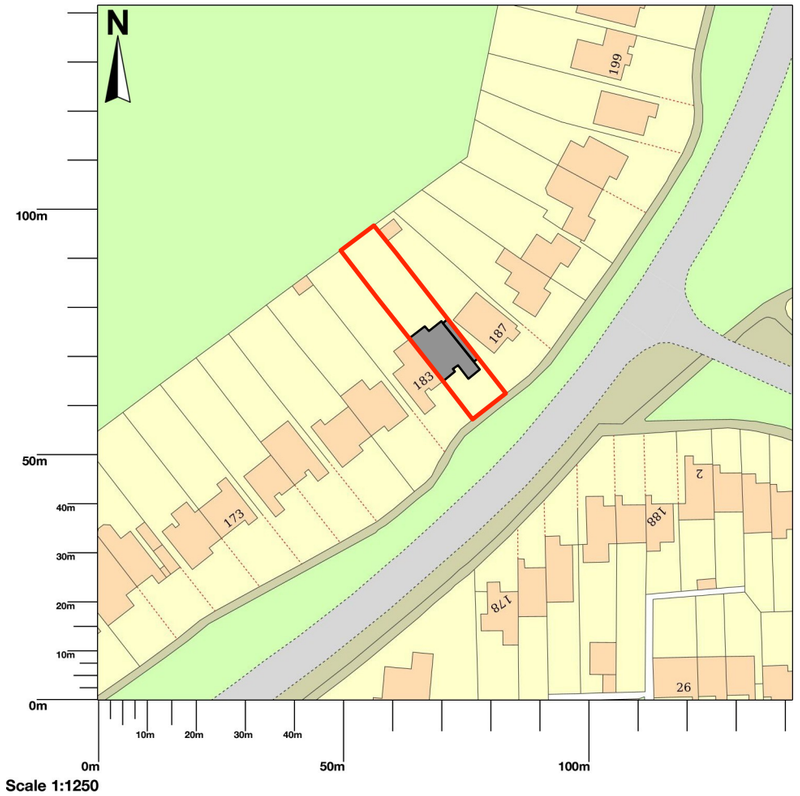

Existing Block Plan

185 St. Leonards Road, Horsham, RH13 6BD

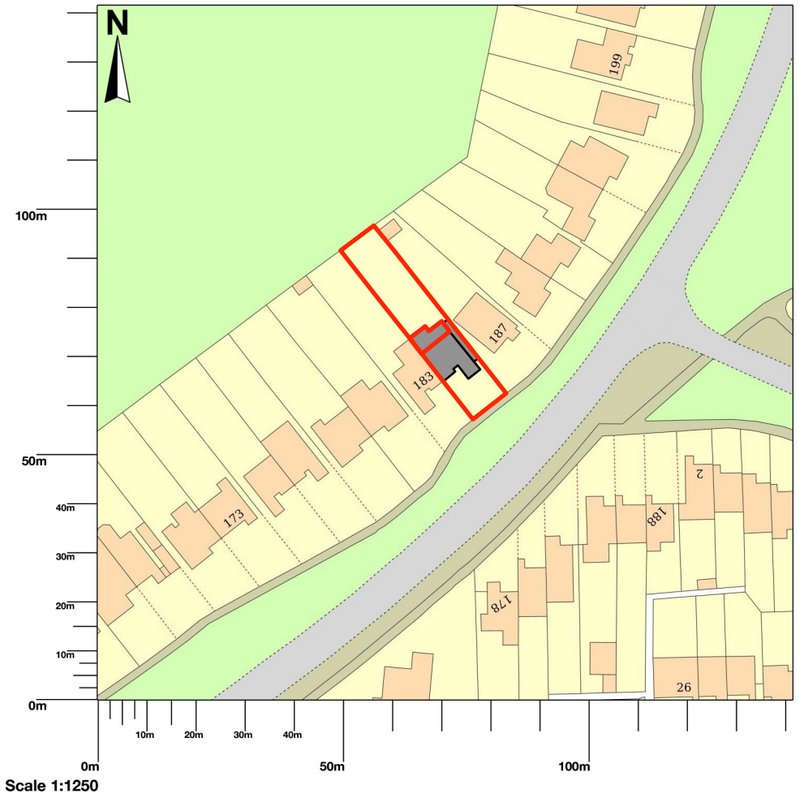

Proposed Block Plan
(extension is within the existing footprint)

Existing and Proposed Block Plan

Address: 185 St Leonards Road, Horsham, RH13 6BD

Scale: 1:1250 at A3

ALL DIMENSIONS TO BE CHECKED ON SITE.

Drawing No: 25.10.02_185 St Leonards Road_Existing and Proposed Block Plan

AP Sheet 1 of 1 02.10.2025