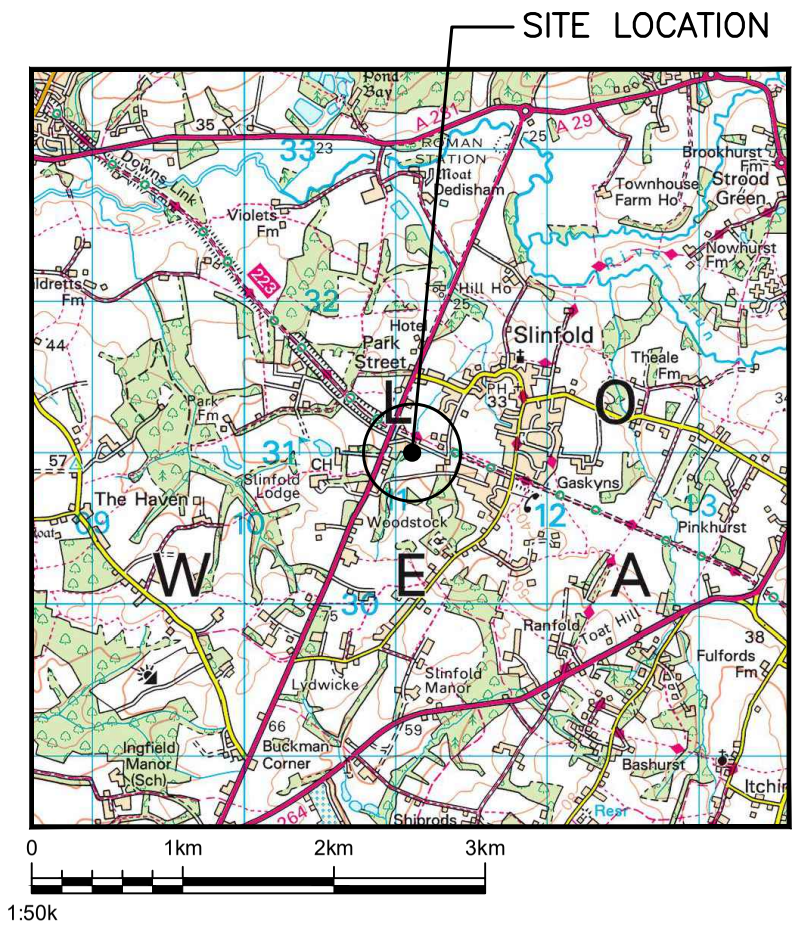

SITE LOCATION
(Scale 1:50000)

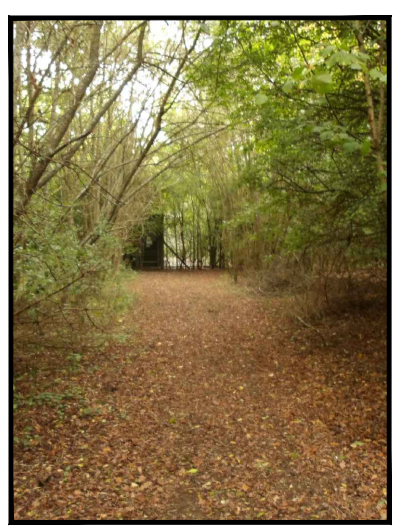

SITE PHOTOGRAPH

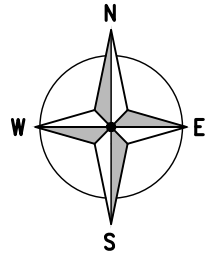

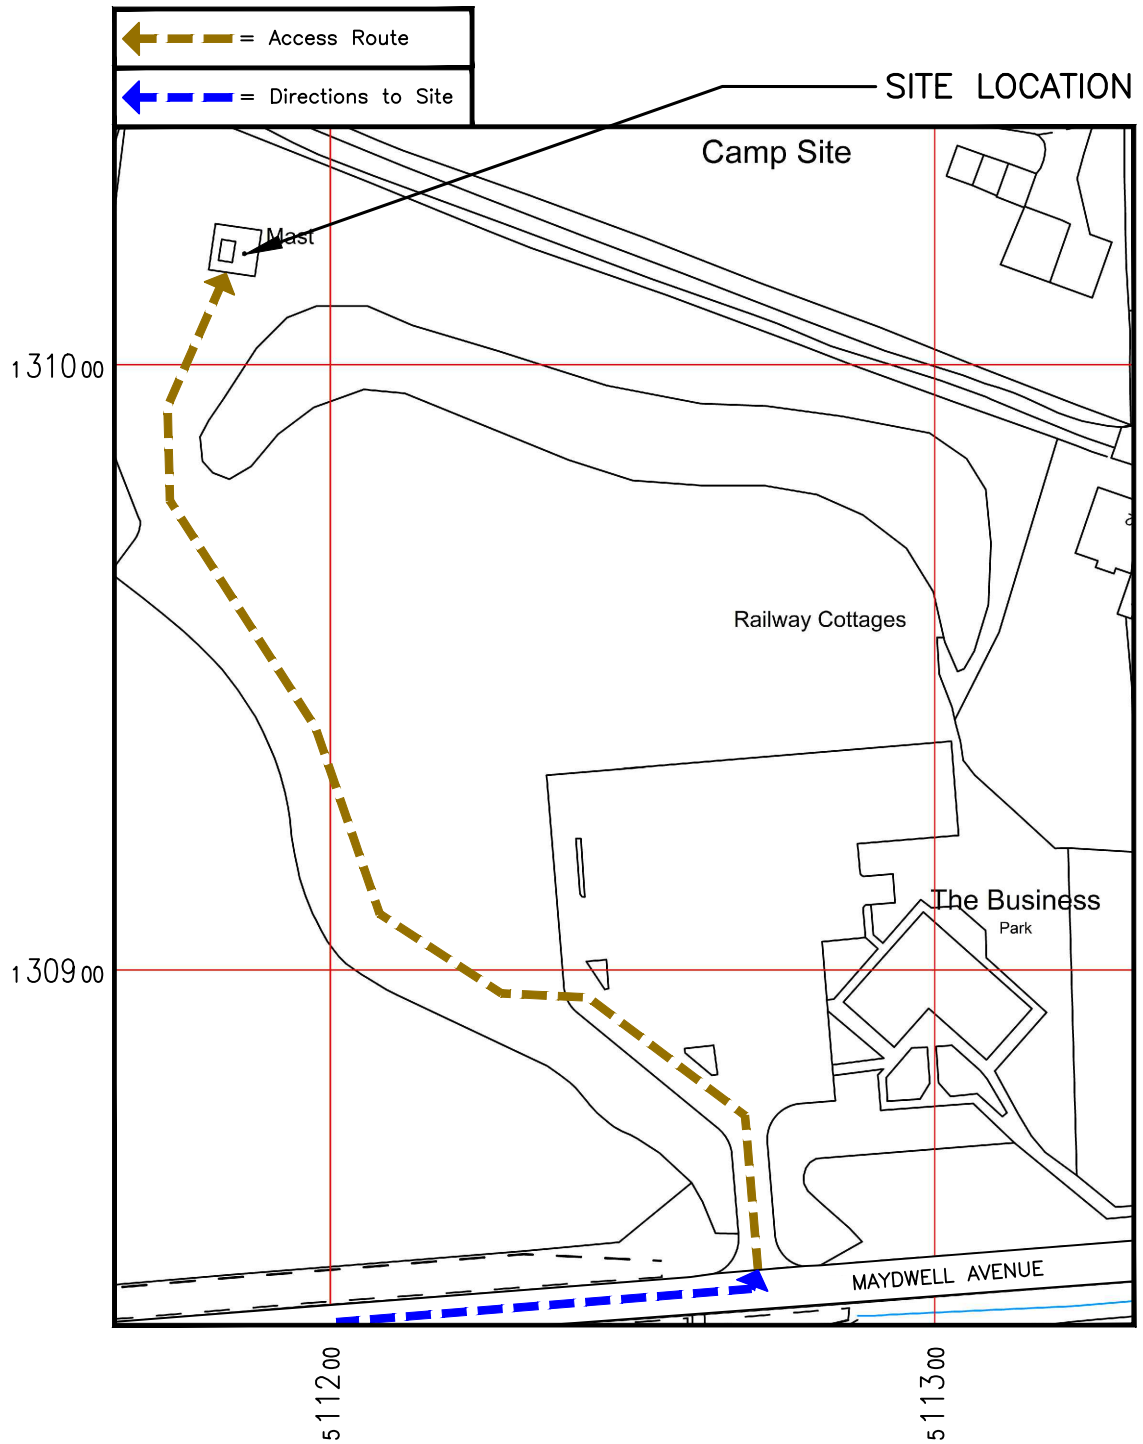

DETAILED SITE LOCATION
(Scale 1:1250)

0 25m 50m 75m
1:1250

Based upon Ordnance Survey map extract with the permission of the Controller of His Majesty's Stationery Office. Crown copyright. Licence No. AC0000813445

W3W COMPOUND
trumped.uncle.hardening

W3W START OF ACCESS TRACK
domain.indoor.exhaling

ALL DIMENSIONS ARE IN mm UNLESS NOTED OTHERWISE

N.G.R	E: 511186	N: 131018	

NOTES:

DIRECTIONS TO SITE:
AT JUNCTION 11 OF M23, TAKE A264 EXIT TO HORSHAM/PEASE POTTAGE SERVICES. CONTINUE ON A264. TAKE A24, A264 AND LYONS RD TO MAYDWELL AVE. AT PEASE POTTAGE INTERCHANGE, TAKE 3RD EXIT ONTO A264. AT TOLLGATE HILL ROUNDABOUT, TAKE 2ND EXIT AND STAY ON A264. AT THE ROUNDABOUT, TAKE 1ST EXIT ONTO HORSHAM RD/A264. AT KILNWOOD VALE ROUNDABOUT, TAKE 2ND EXIT ONTO CRAWLEY RD/A264. AT FAYGATE ROUNDABOUT, TAKE 2ND EXIT AND STAY ON CRAWLEY RD/A264. AT MOORHEAD ROUNDABOUT, TAKE 2ND EXIT ONTO A264. AT RUSPER RD ROUNDABOUT, TAKE 2ND EXIT AND STAY ON A264. AT GREAT DAUX ROUNDABOUT, TAKE 1ST EXIT ONTO A24. AT ROBIN HOOD ROUNDABOUT, TAKE 2ND EXIT AND STAY ON A24. AT THE HIGH WOOD HILL INTERCHANGE JUNCTION, USE LEFT LANE TO FOLLOW SIGNS FOR A264 TOWARDS GUILDFORD/A281/BOGNOR REGIS/A29. AT THE ROUNDABOUT, TAKE 3RD EXIT ONTO A264/A281. AT THE ROUNDABOUT, TAKE 1ST EXIT AND STAY ON A264/A281. AT THE ROUNDABOUT, TAKE 1ST EXIT ONTO FIVE OAKS RD/A264 AND TURN RIGHT ONTO LYONS RD. TURN RIGHT ONTO THE ST, THE ST BEARS AND BECOMES PARK ST, TURN LEFT ONTO STANE ST/A29, TURN LEFT ONTO MAYDWELL AVE. THE SITE IS IN THE TREES

REV	MODIFICATION	BY	CH	DATE
1A	CONSTRUCTION ISSUE	AMB	DH	31.10.25

telent
Part of M Group

cornerstone

Cell Name	Opt.
BASF PRINTING SERVICES	–

Cell ID No

CSID	– VF	– TEF
12696726	30137vf	N/A
Project No.	– N/A	– N/A
12273856	SWS_CST014	–

Site Address / Contact Details

STANE STREET, SLINFOLD
SPRING COPSE BUSINESS PARK
HORSHAM
WEST SUSSEX
RH13 0SZ

Drawing Title: SITE LOCATION MAPS

Purpose of issue: CONSTRUCTION — Dwg Rev: 1A

Drawing Number: 100

Surveyed By: CP — Original Sheet Size: A3 — Pack Issue: 1A

Drawn:	Date:	Checked:	Date:
AMB	31/10/25	DH	31/10/25