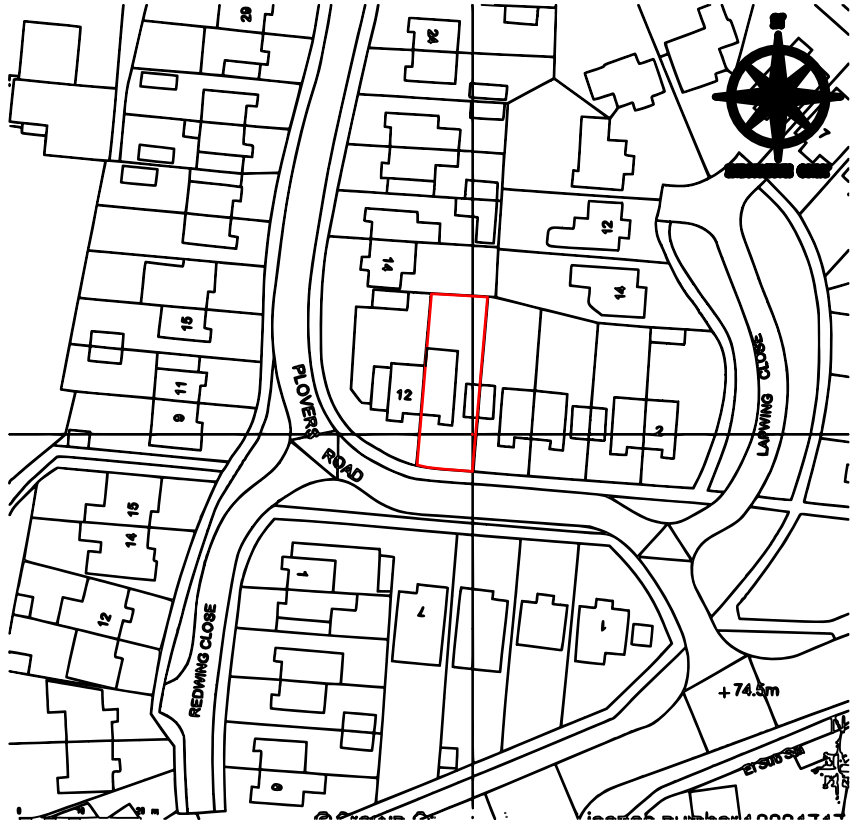

Location Plan (Existing)
Scale 1:1250



Block Plan (Existing)
Scale 1:500

PROPERTY ADDRESS: Mr & Mrs Salmons 10 Plovers Road Horsham RH13 5PD	PROJECT Proposed front two Storey Extension		TITLE Existing Location and Block Plan Sheet 1 of 1
	DATE: 16-12-2024	SCALE: As Shown @ A3	DRAWING NUMBER: 002