
BLOCK PLAN SCALE 1:500@a4 77 Millfield Southwater Horsham West Sussex RH13 9HT

Note Distance to Boundary
A=2.5m
B=15.4m
C=18.4m

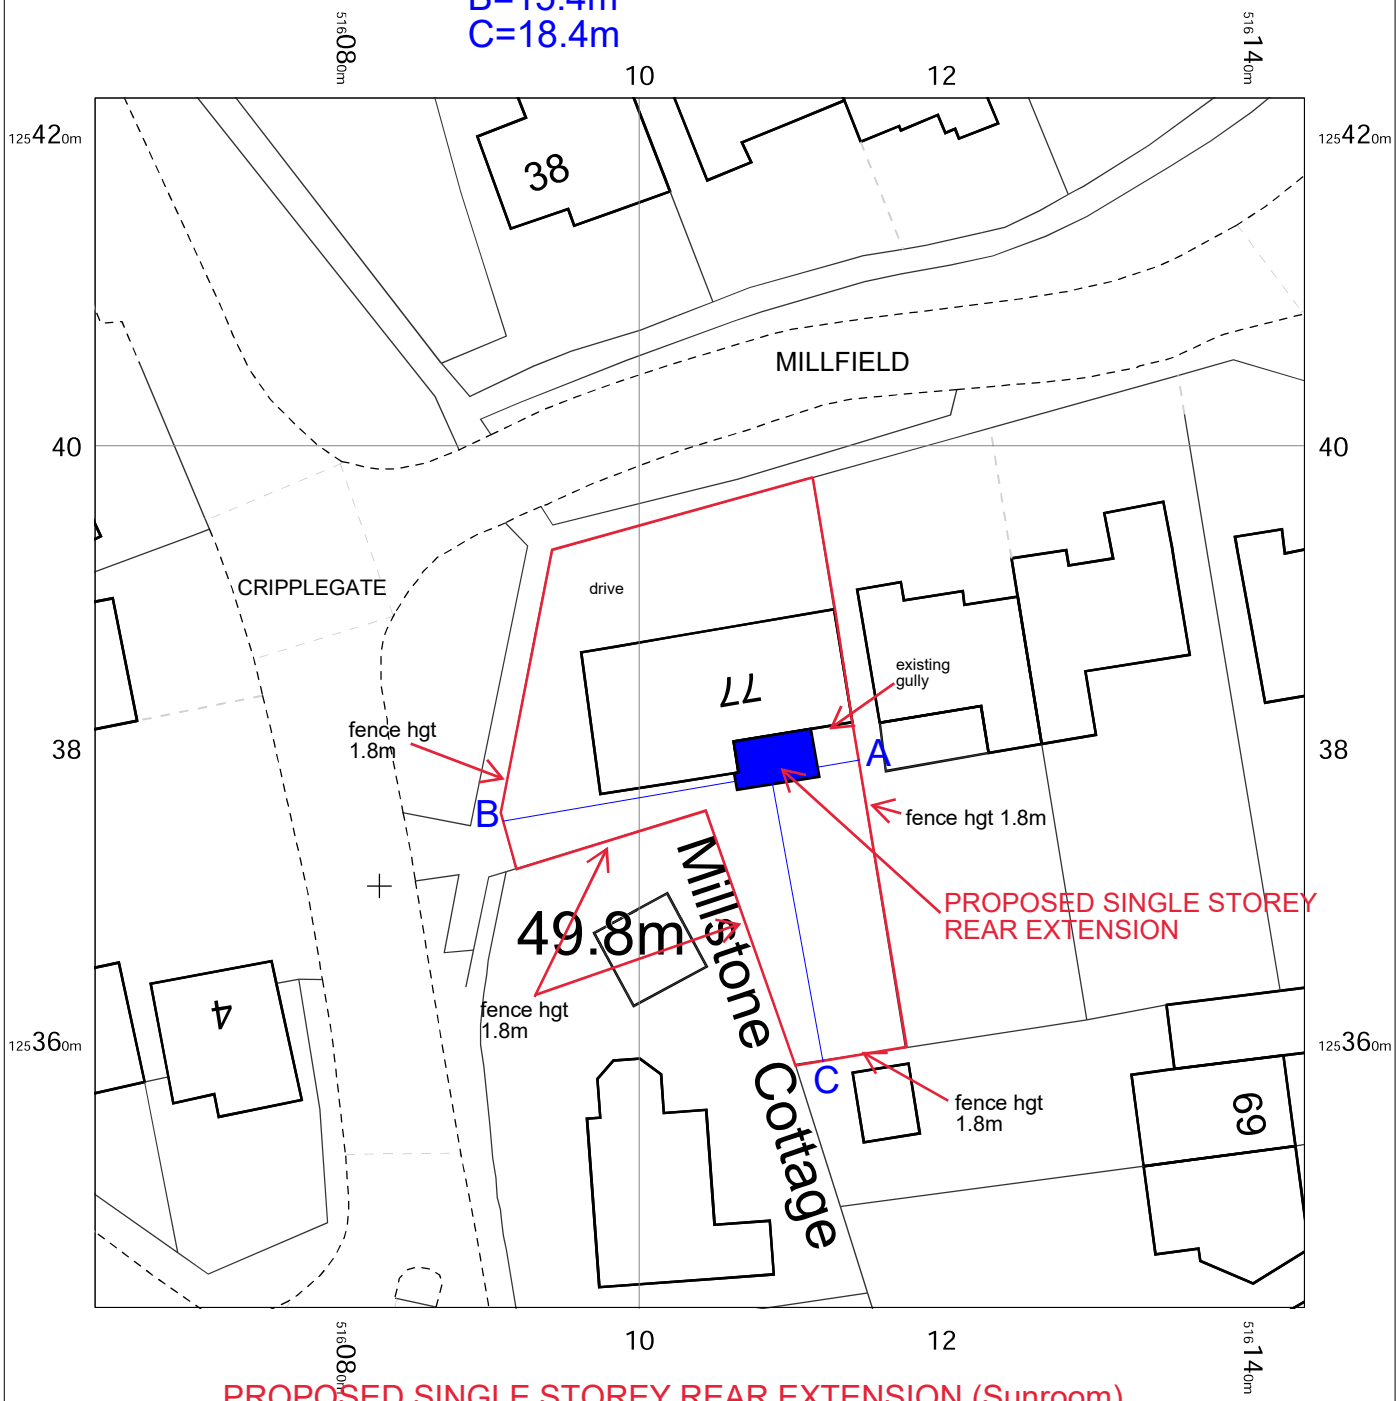

PROPOSED SINGLE STOREY REAR EXTENSION (Sunroom)
width 5.5m, projection 3.2m, hgt to eaves 2.4m, hgt to ridge 3.4m
brickwork to match property, anthracite grey bi-folding doors, glazing clear,
light weight tiled roof, tile colour to match property, two roof vents
drainage to existing gully, boundary treatments to remain same

0 2 4 6 8 10 12 14 16 18 20
m

SEASCAPE CONSERVATORIES & ORANGERIES

OS MasterMap 1250/2500/10000 scale
Thursday, July 4, 2024, ID: CM-01173567
www.centremapslive.co.uk

1:500 scale print at A4, Centre: 516104 E, 125383 N

©Crown Copyright Ordnance Survey. Licence no. AC0000849896

N

Ordnance Survey Licensed Data

CENTRE MAPS LIVE.
FOR A BETTER POINT OF VIEW