


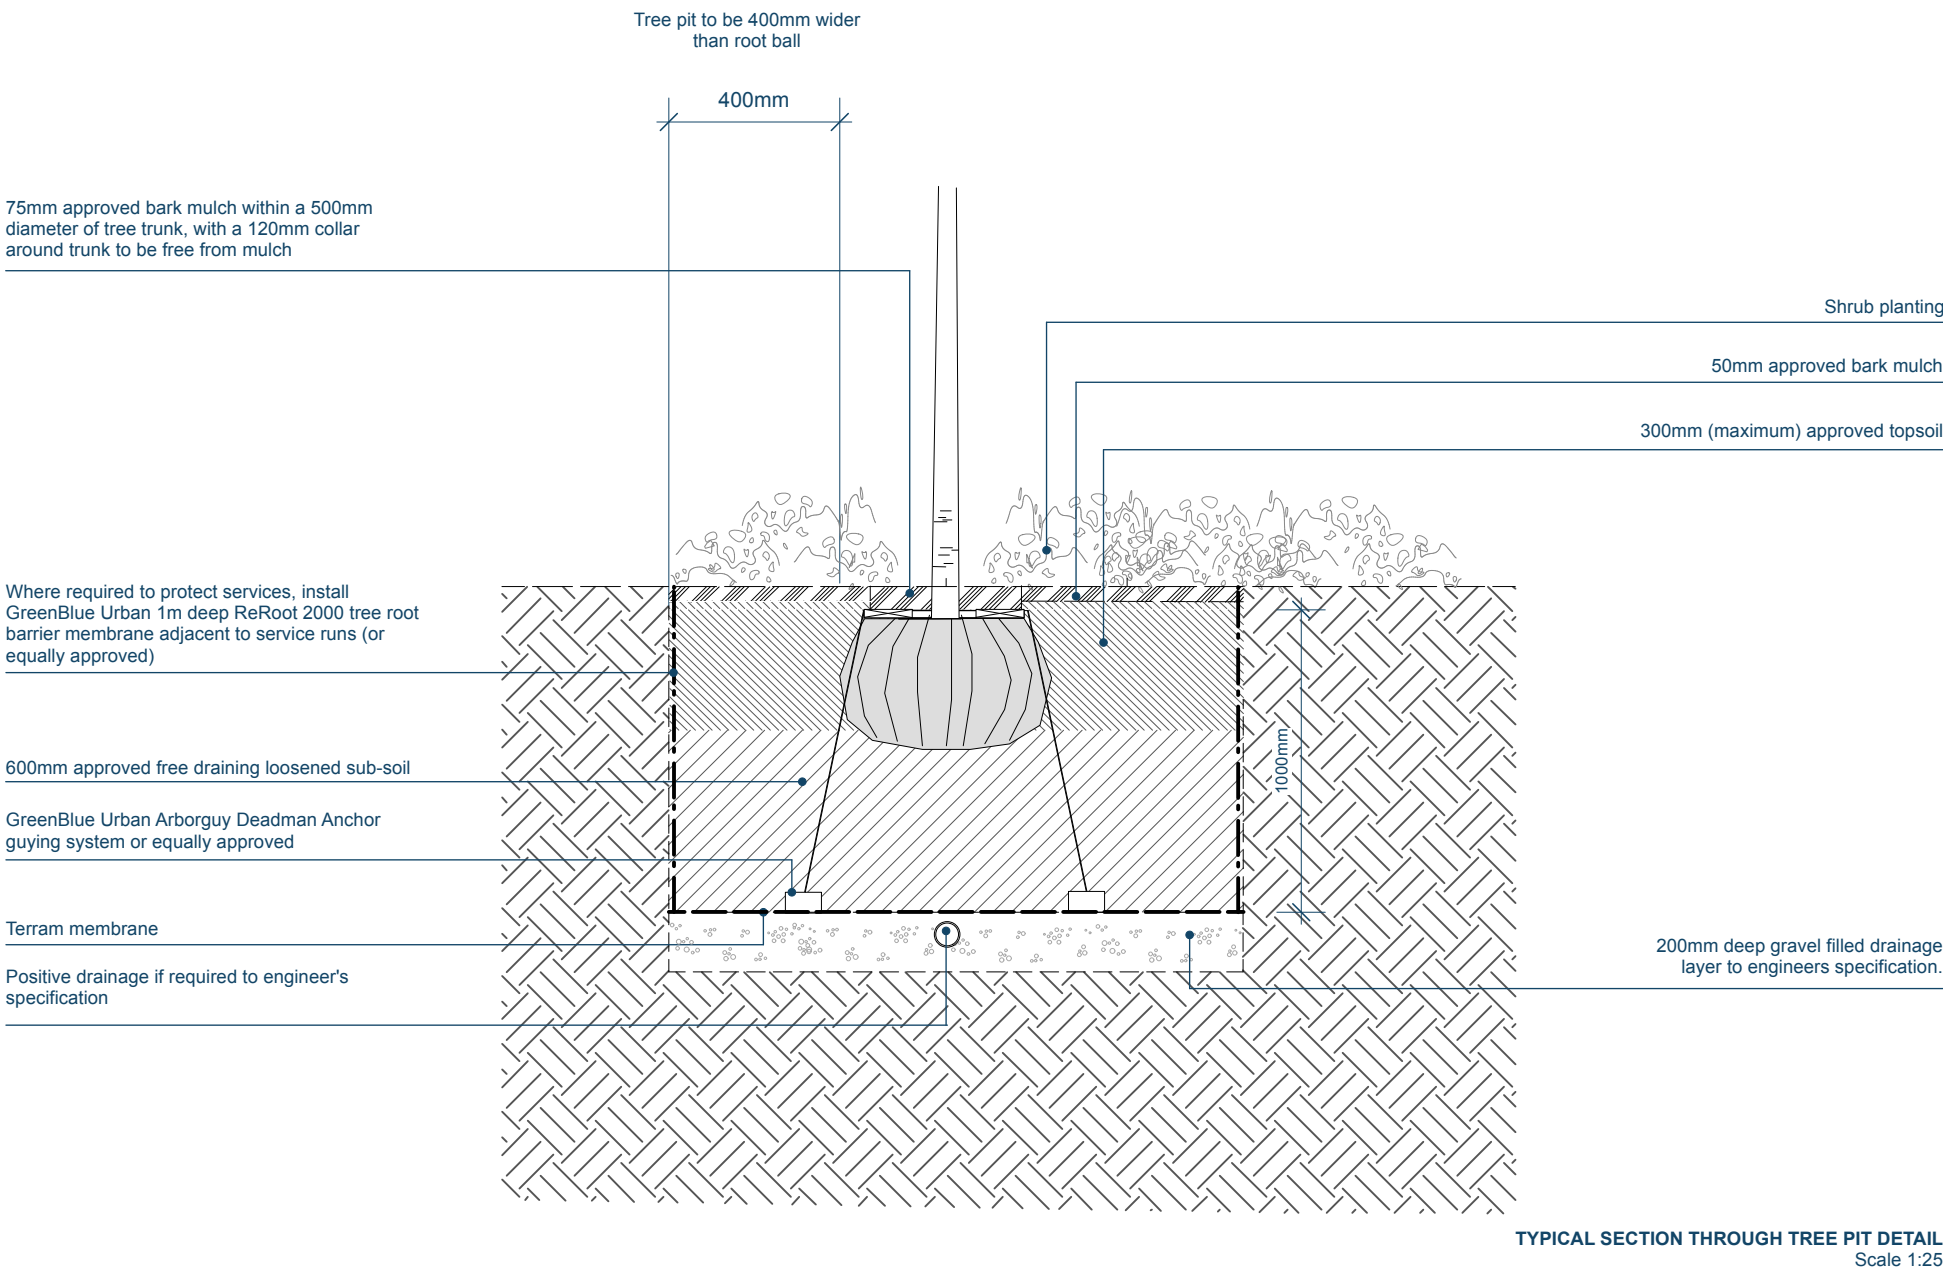

Revisions		
B	31/07/2025	
C	30/10/2025	Multiple amendments to reflect consultation comments MFP

Glebe Farm, Steyning
Vistry Group



Tree pit detail in soft landscaped areas

Status: For planning		Drawn by: MP	Checked by: TF
Project Number: 168719	Scale @ A3: 1:25@A3	Date: 08/2024	
Drawing Number: TOR-XX-ZZ-DR-L-P-101			Revision: C

© Crown Copyright and database rights 2024 OS Licence no. AC0000849896

© tor&co 2025 Do not scale from this drawing