



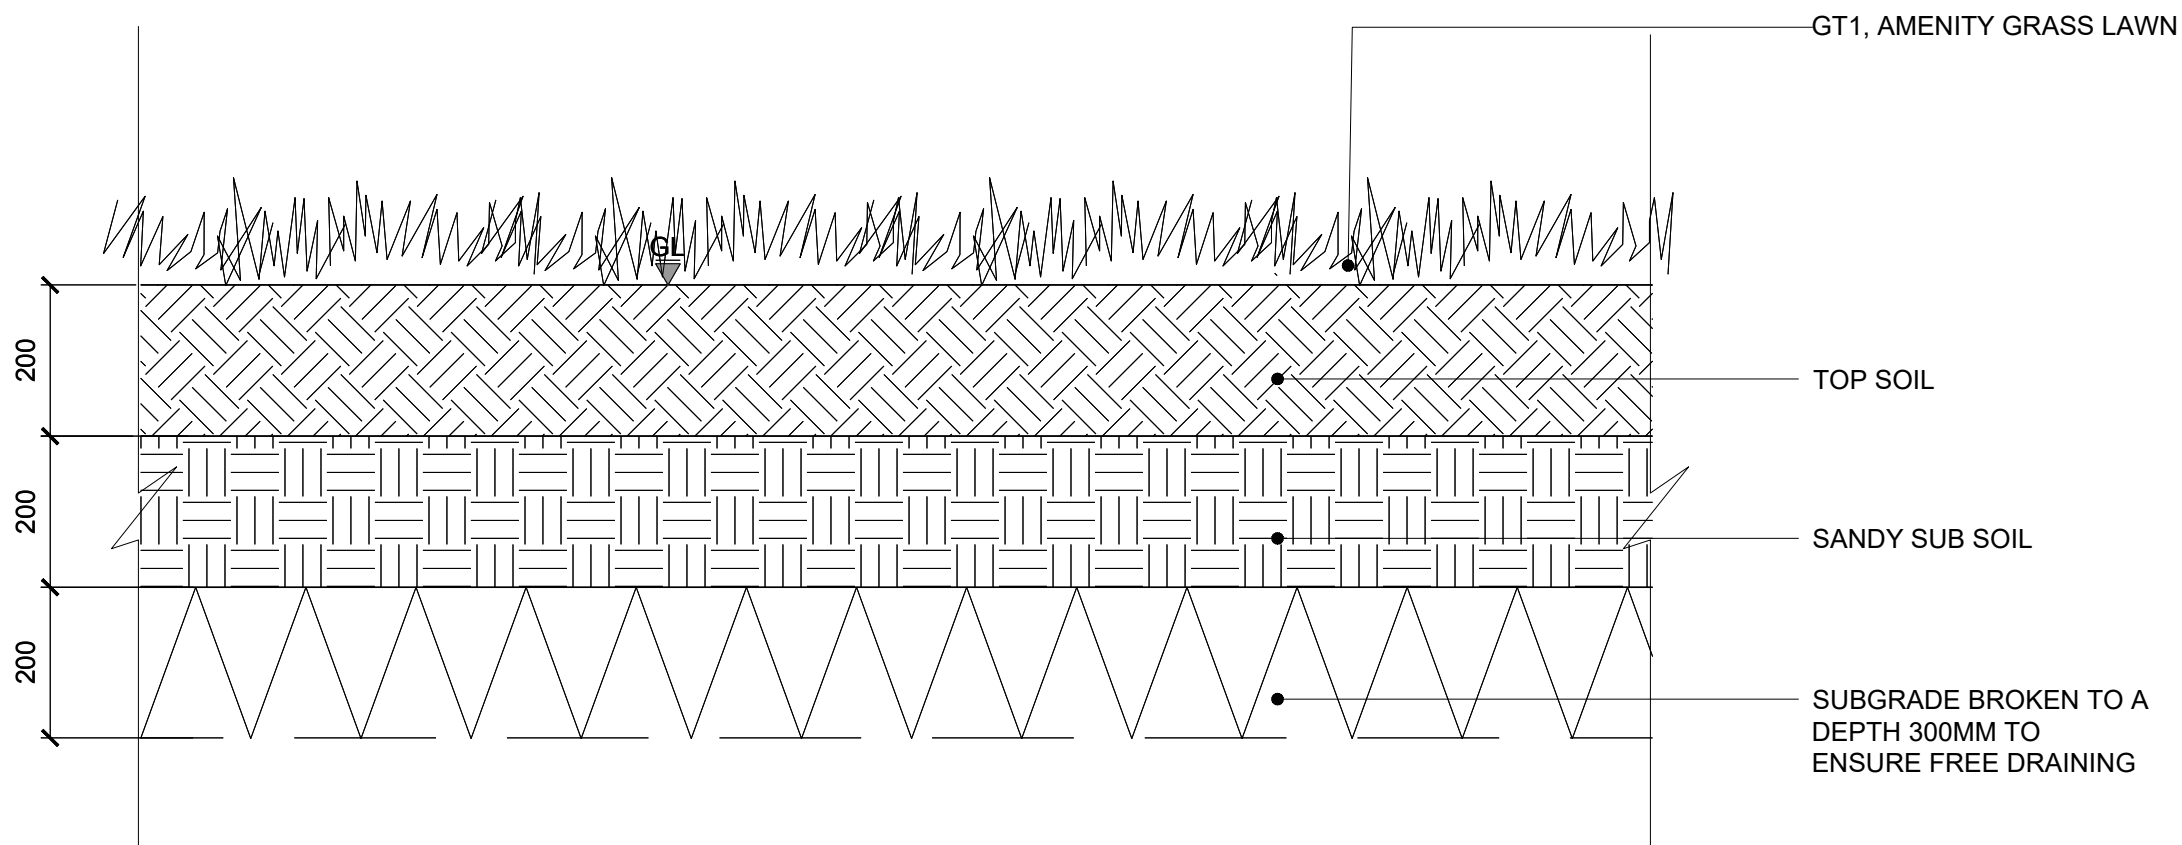


8702
1 Typical Soil Profile Grass

Scale: 1:10 @ A1

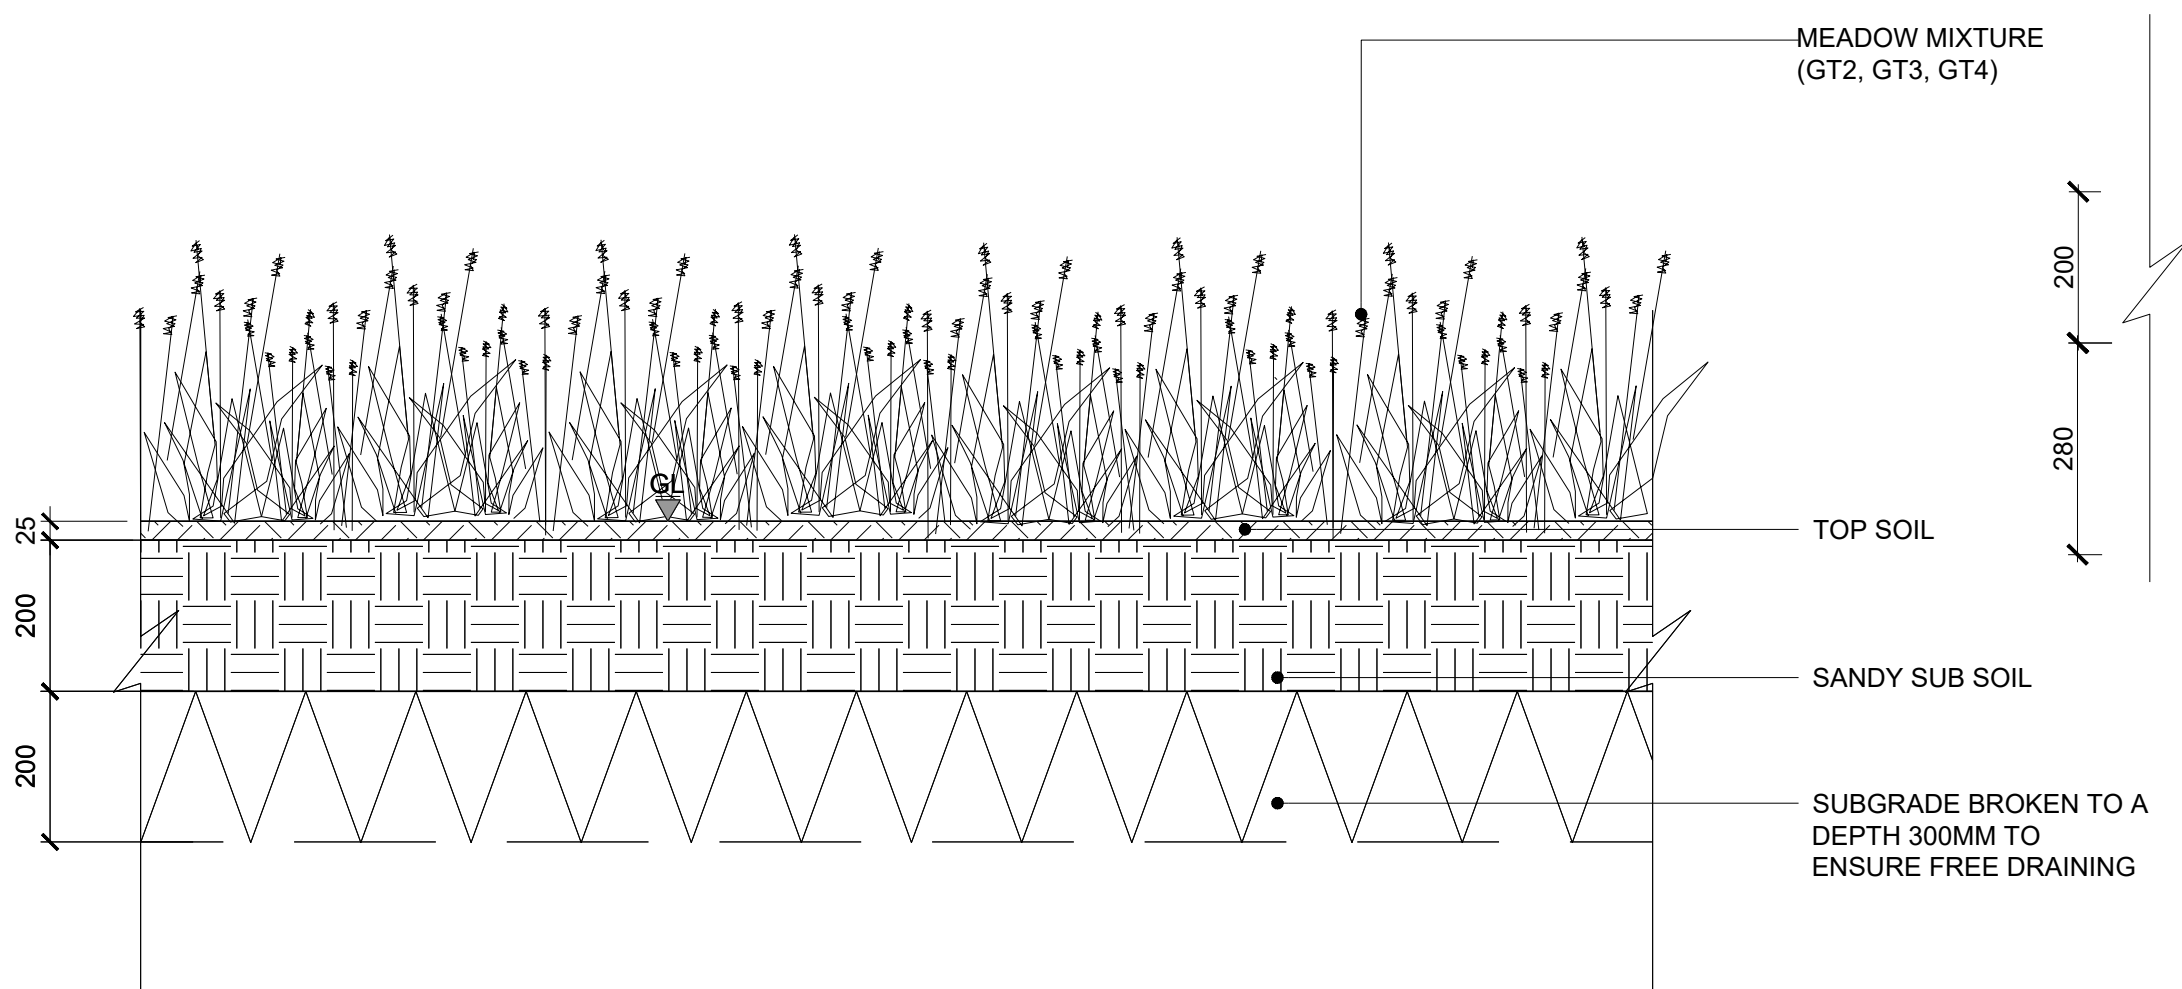


8702
2 Typical Soil Profile Meadow

Scale: 1:10 @ A1

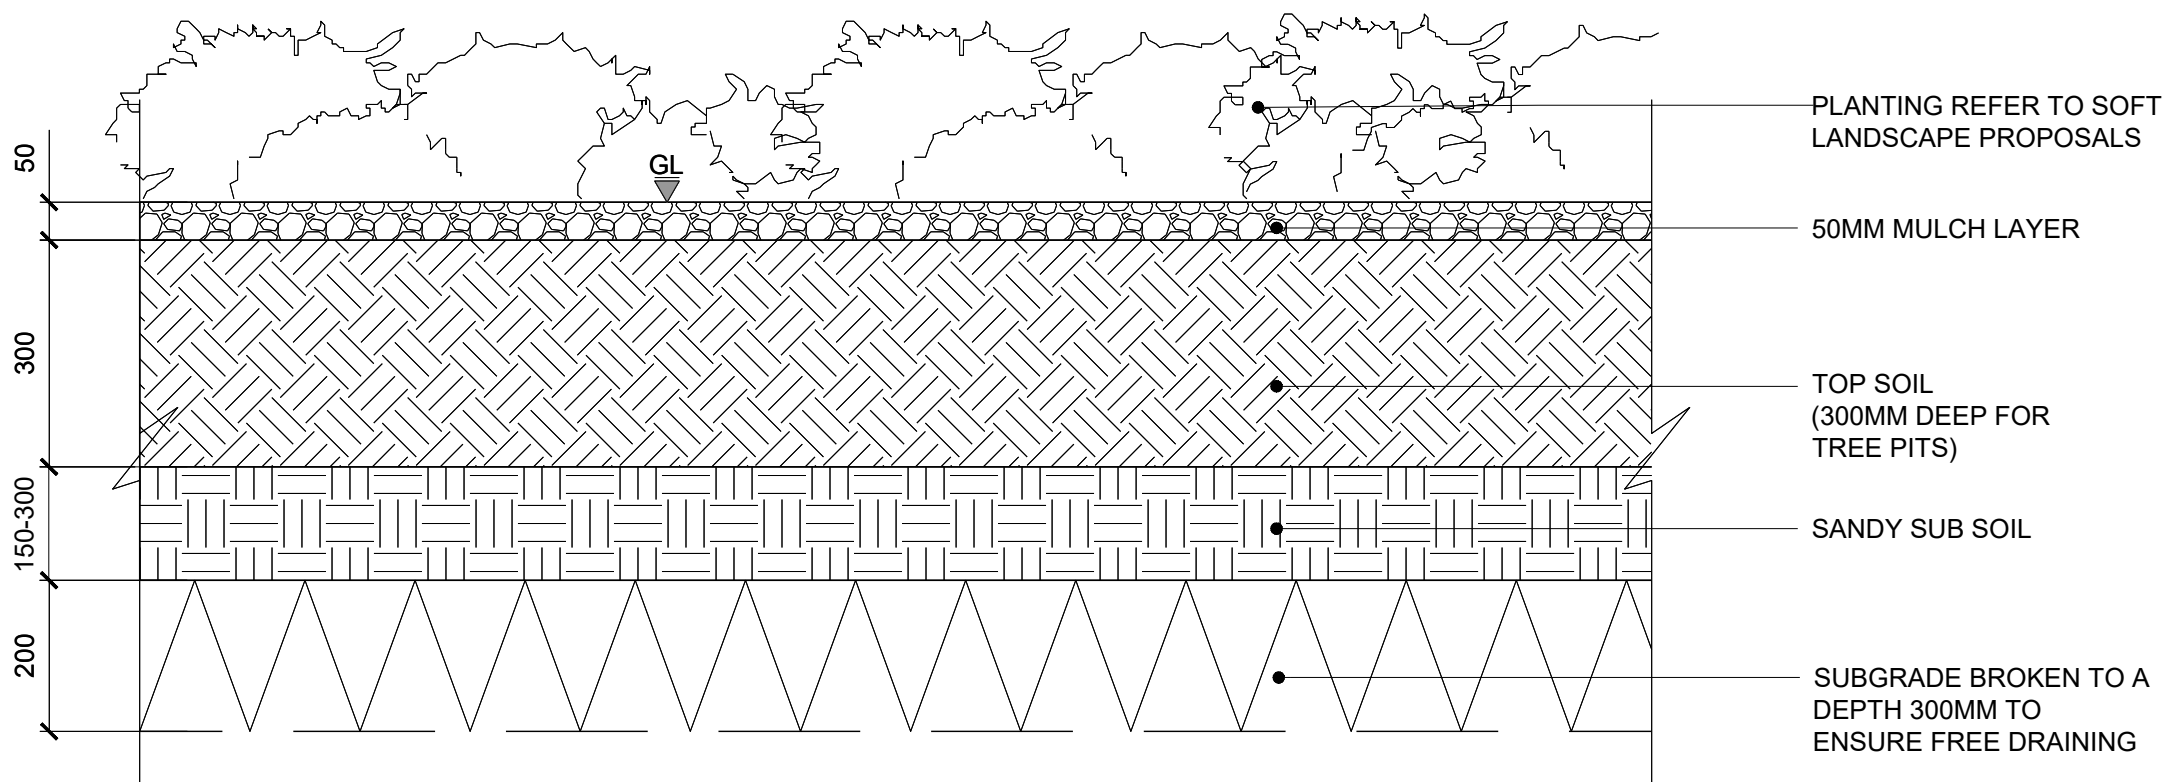

8702
3 Typical Soil Profile Shrub Planting

Scale: 1:10 @ A1

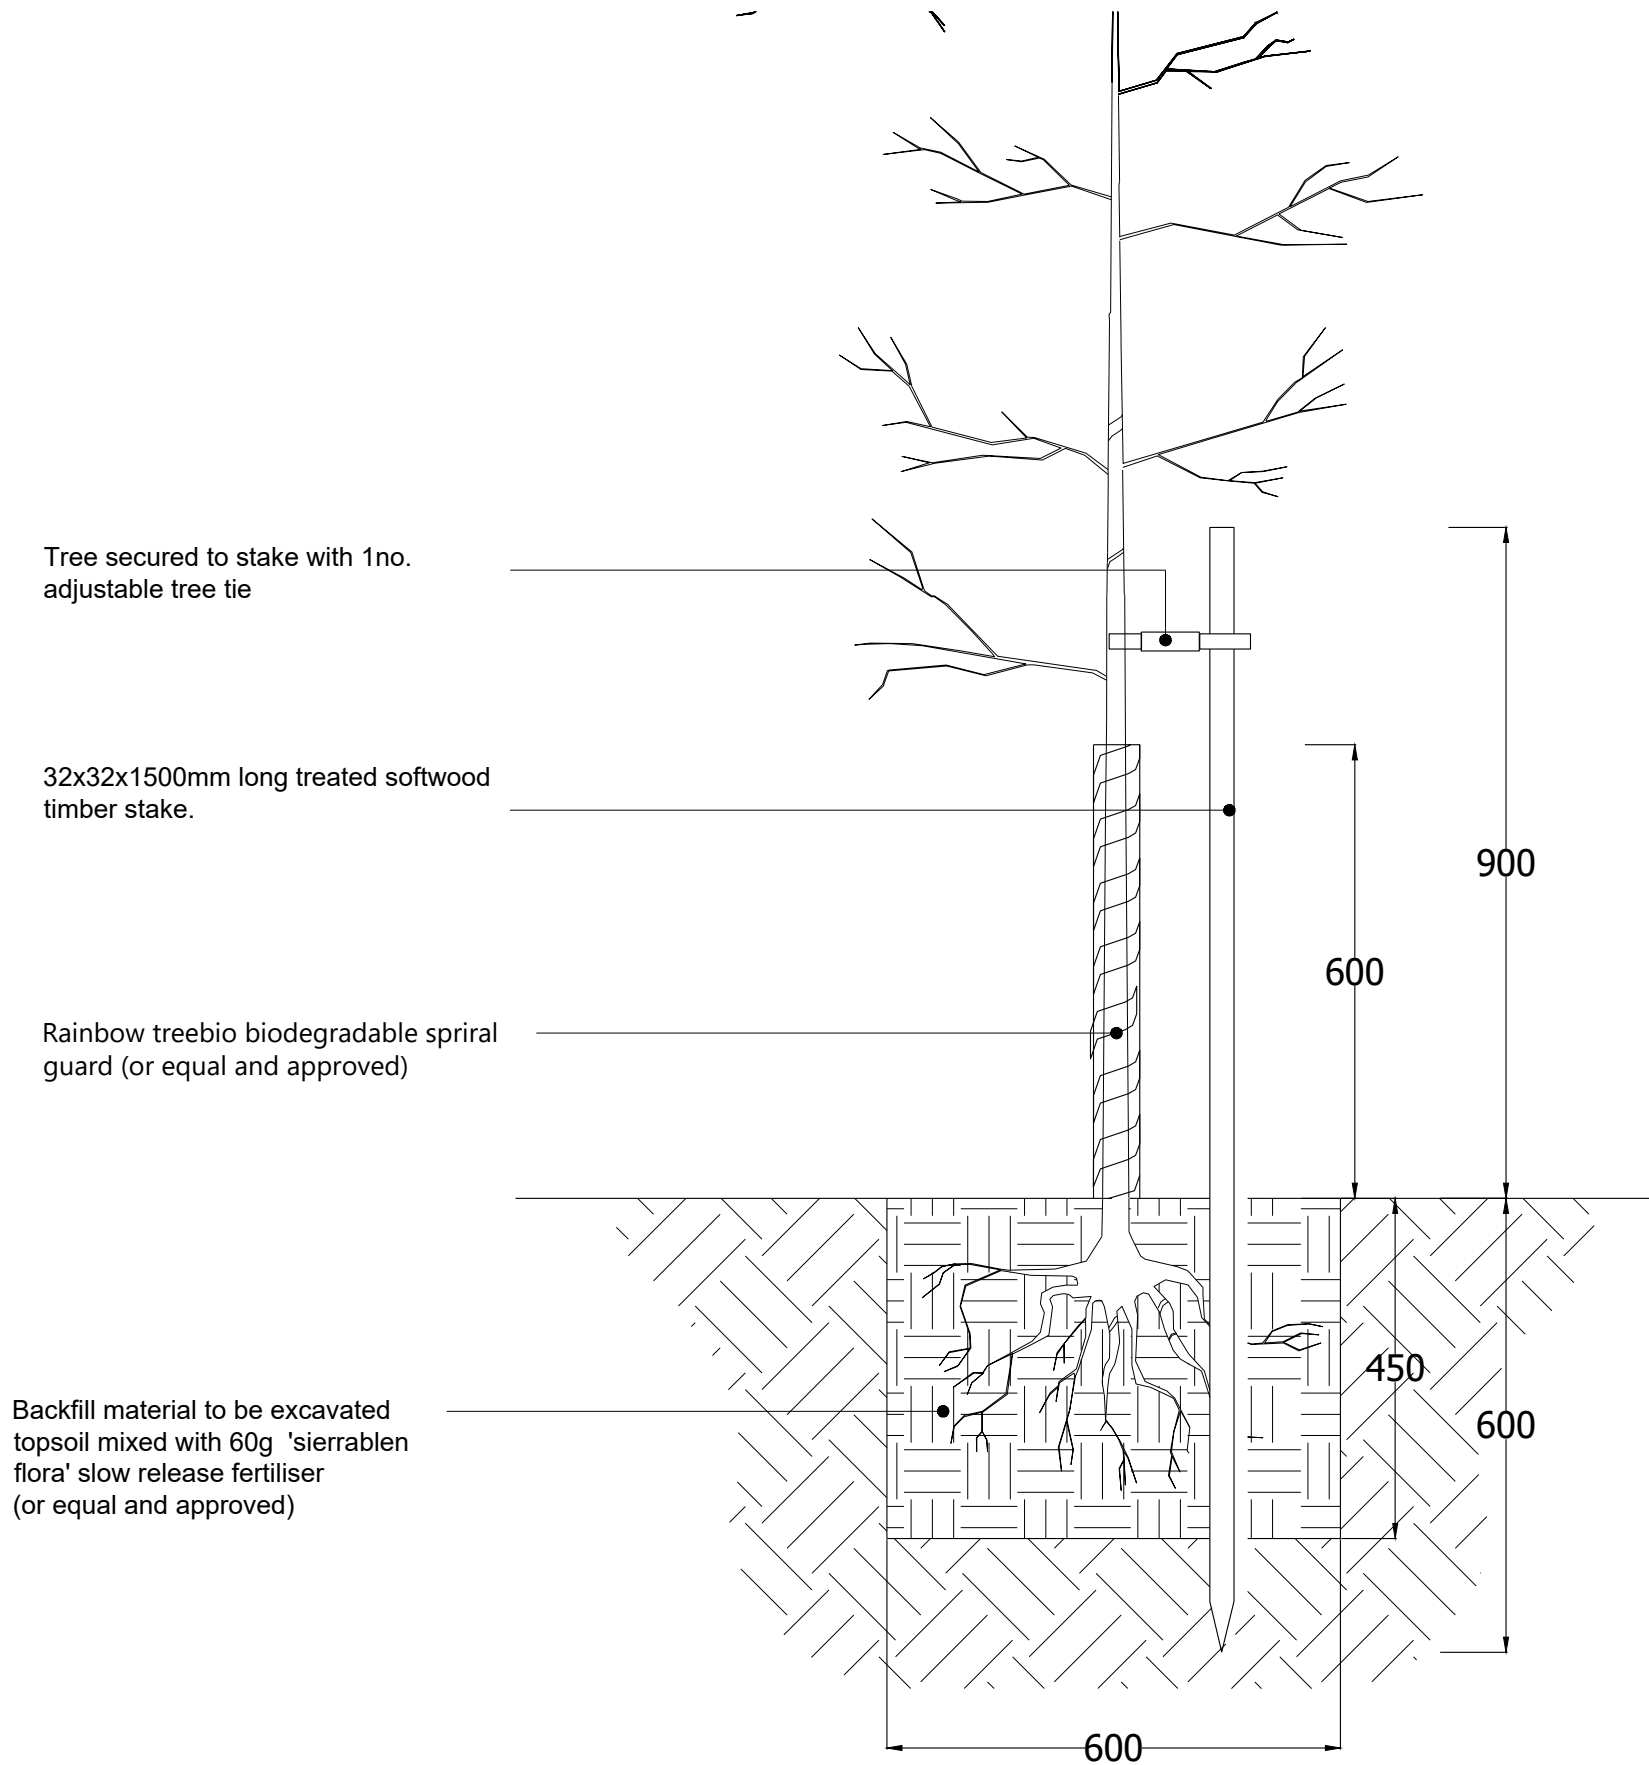

8702
4 Native Whip Planting

Scale: 1:10 @ A1

Matrix - Example layout of Native Whip Mix

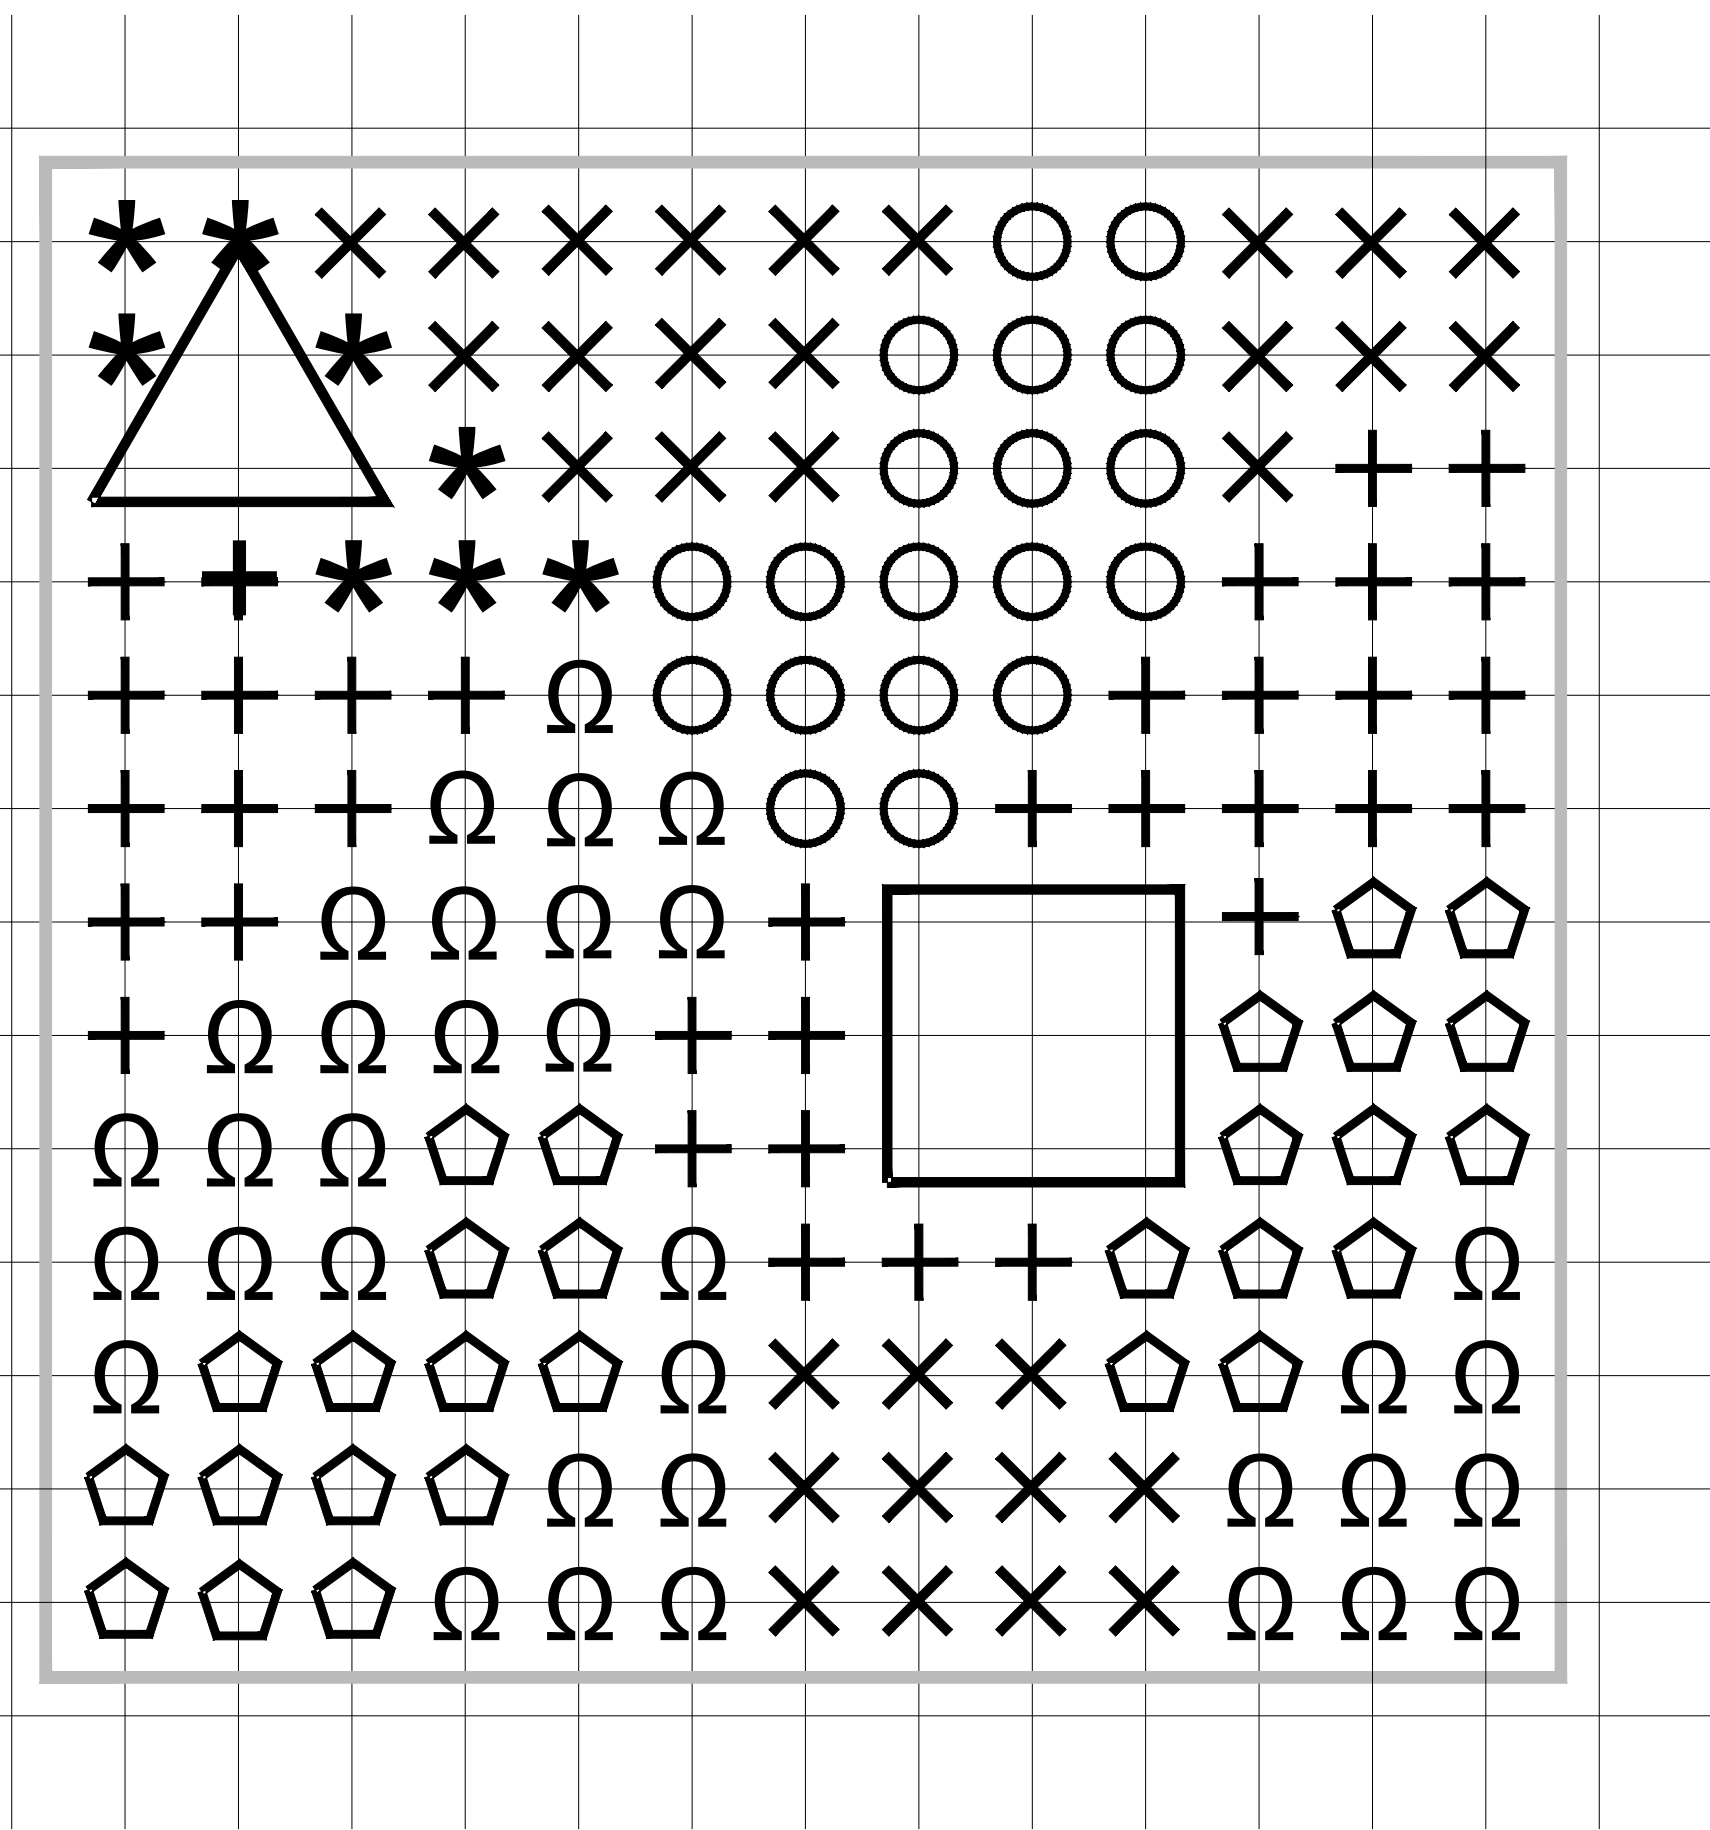


Illustration showing typical Native Understorey Shrub Mixture

Planted to provide a naturalistic appearance rather than a regimented form


Species	Symbol	Size/Spec	Condition	%mix	Density
Acer campestre	□	Standard	C	15	0.5 per m²
Malus 'Everest'	△	Standard	C	10	0.5 per m²
Prunus spinosa	○	Whip; Leader	C	10	2 per m²
Crataegus monogyna	✱	Whip; Leader	C	10	2 per m²
Corylus avellana	✕	Whip; Leader	C	10	2 per m²
Cornus sanguinea	✚	Whip; Leader	C	15	2 per m²
Ligustrum vulgare	Ω	Whip; Leader	C	10	2 per m²
Rosa canina	Ω	Whip; Leader	C	10	2 per m²

Notes:
Proposed species to be planted with 1m spacing.
All proposed trees & shrubs to be protected with tree shelters.
Larger trees in 25L pots to be planted and staked.

*Indicative matrix not to scale

8702
5 Planting Matrix

Scale: 1:10 @ A1

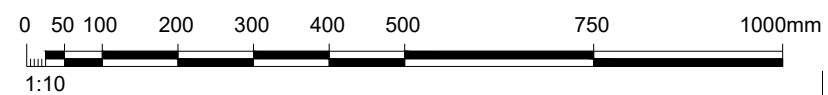

fabrik

Project: Land at Campsfield, Southwater
Drawing Title: Soft Landscape Details - Sheet 2
Purpose of Issue: ISSUED FOR PLANNING APPROVAL

Client: Miller Homes

Drawn By: pm
Checked By: afs
Drawn Scale: 1:10 @ A1
Date of First Issue: Jul 2026

Drawing Number: D3270-FAB-00-XX-DR-L-8702

Revision: 1

Revision	Date	Reason	Drawn	Checked

Disclaimer:
1. This drawing is copyright of fabrik ltd. It must not be copied or reproduced without written consent from the owner.
2. Do not scale from this drawing. Only figured dimensions are to be taken from this drawing.
3. All contractors must read and be responsible for taking and checking all dimensions related to the works shown on the drawing prior to fabrication or setting out.
4. This drawing uses coloured lines. Please do not rely on a monochrome copy.