

DOUGLAS J P EDWARDS

Chartered Building Surveyors

Principal: Douglas J P Edwards FRICS C.Build E FCABE FIAS

Blonks Barn, Hooklands Lane, Shipley, West Sussex RH13 8PY

Telephone No: 01403 741062

Email: info@douglasjpedwards.co.uk

Site:

**HYATTS YARD
THISTLEWORTH FARM
GRINDERS LANE
DIAL POST
WEST SUSSEX
RH13 8NR**

Drawing Title:

**LOCATIONS OF
WASTE SITE AND
OPEN STORAGE SITE**

Scale:


1:500 @ A3

Date:

JULY 2026

Drawing No.

25-04-52

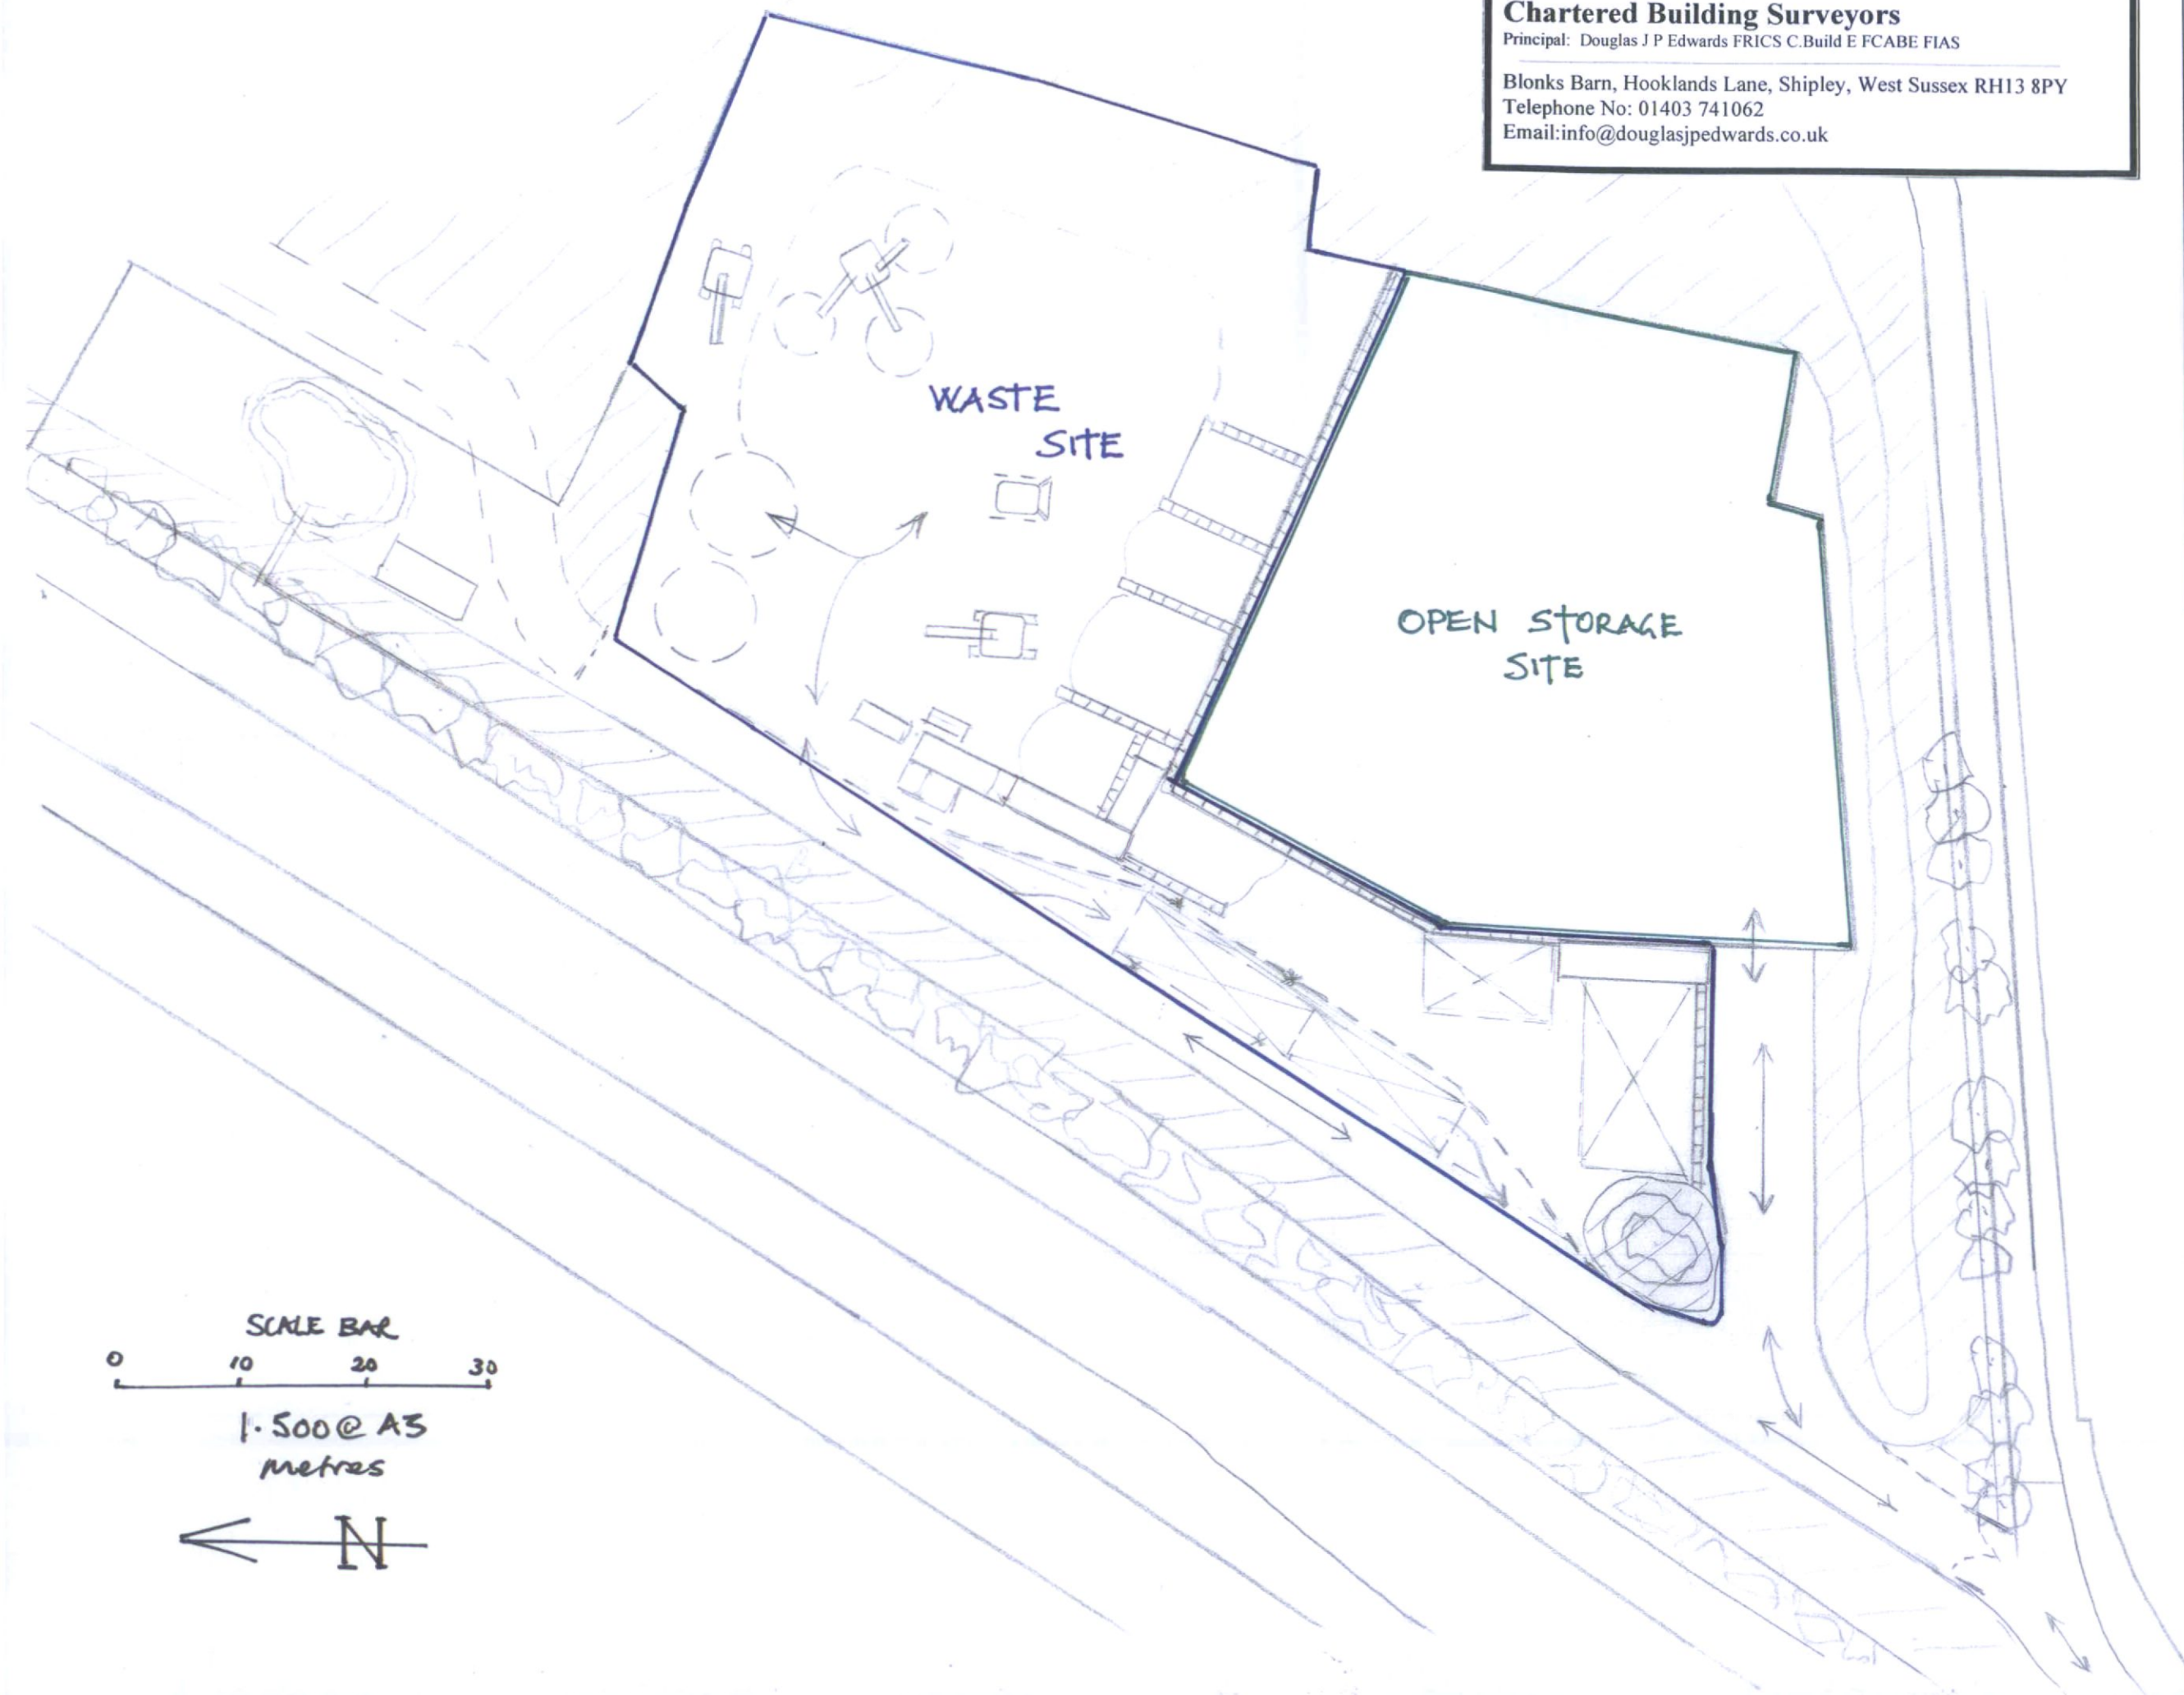

SCALE BAR

0 10 20 30

1:500 @ A3
metres

← N