


Flat 3 Harris Court, Swann Way, Broadbridge Heath, Horsham, RH12 3NQ

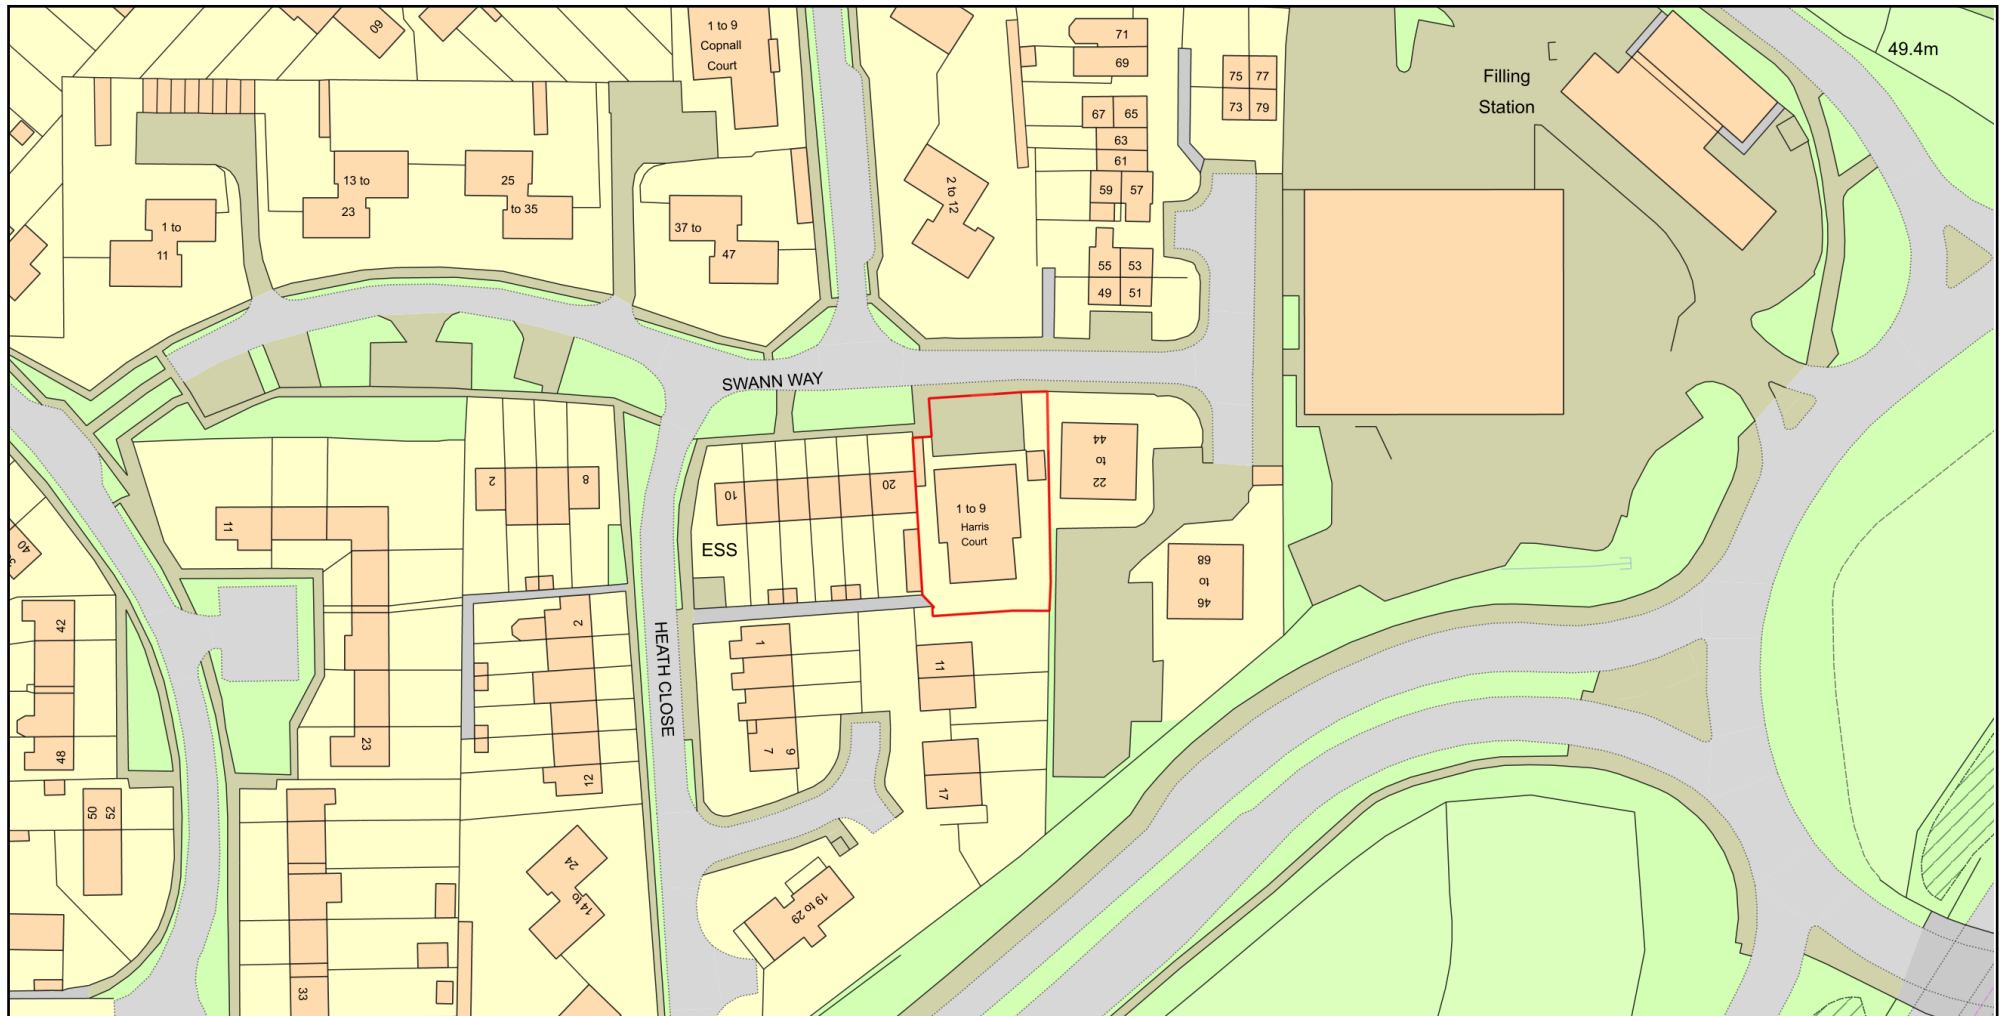

0 50
Metres



Plan Produced for: Advanced Adaptations

Date Produced: 08 Aug 2026

Plan Reference Number: TQRQM26220124246901

Scale: 1:1250 @ A4

© Crown copyright and database rights 2025 OS 100042766