

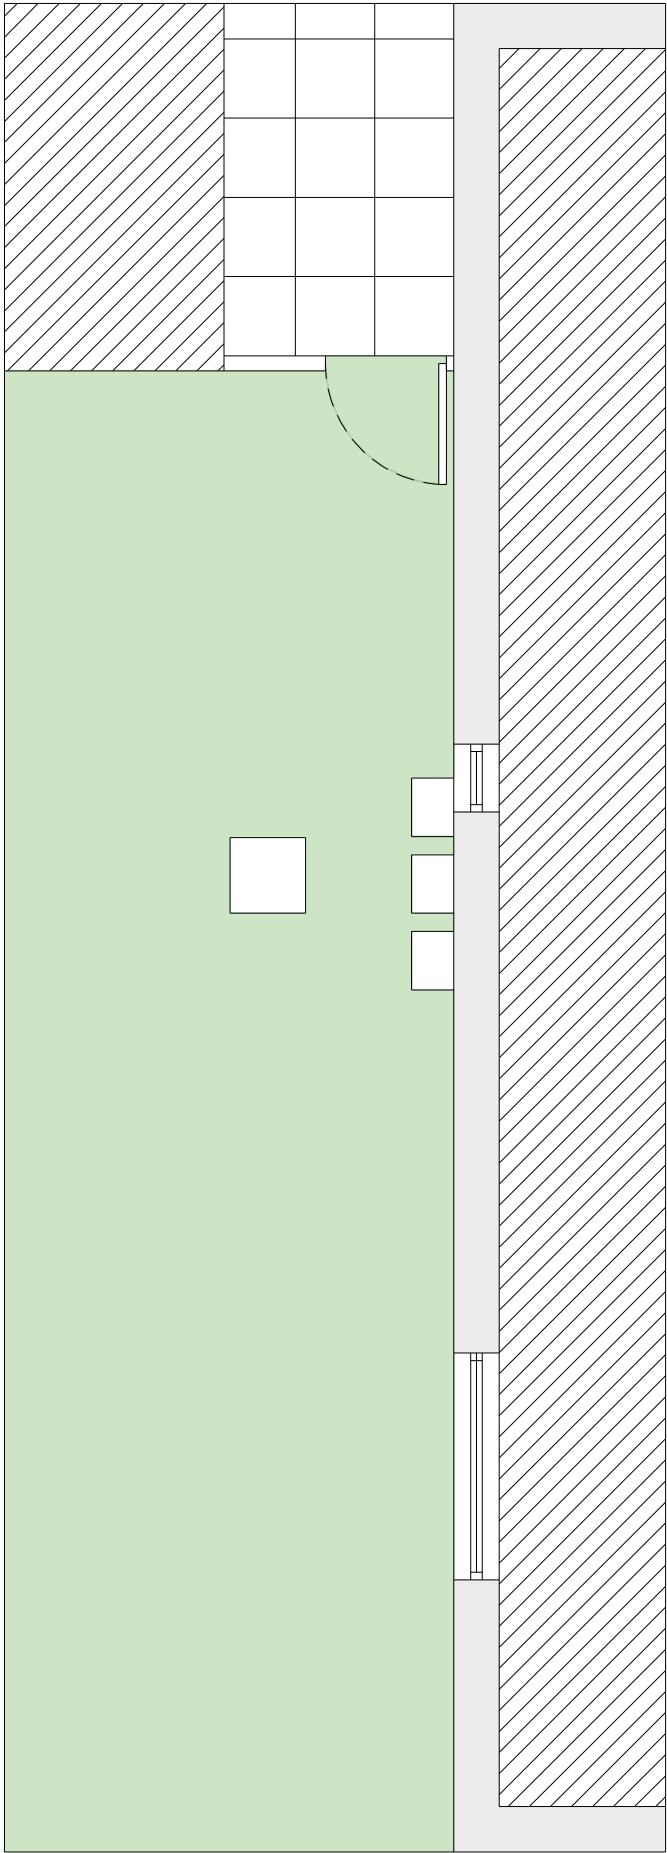


Existing

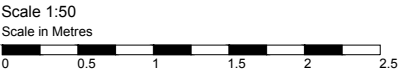

Proposed

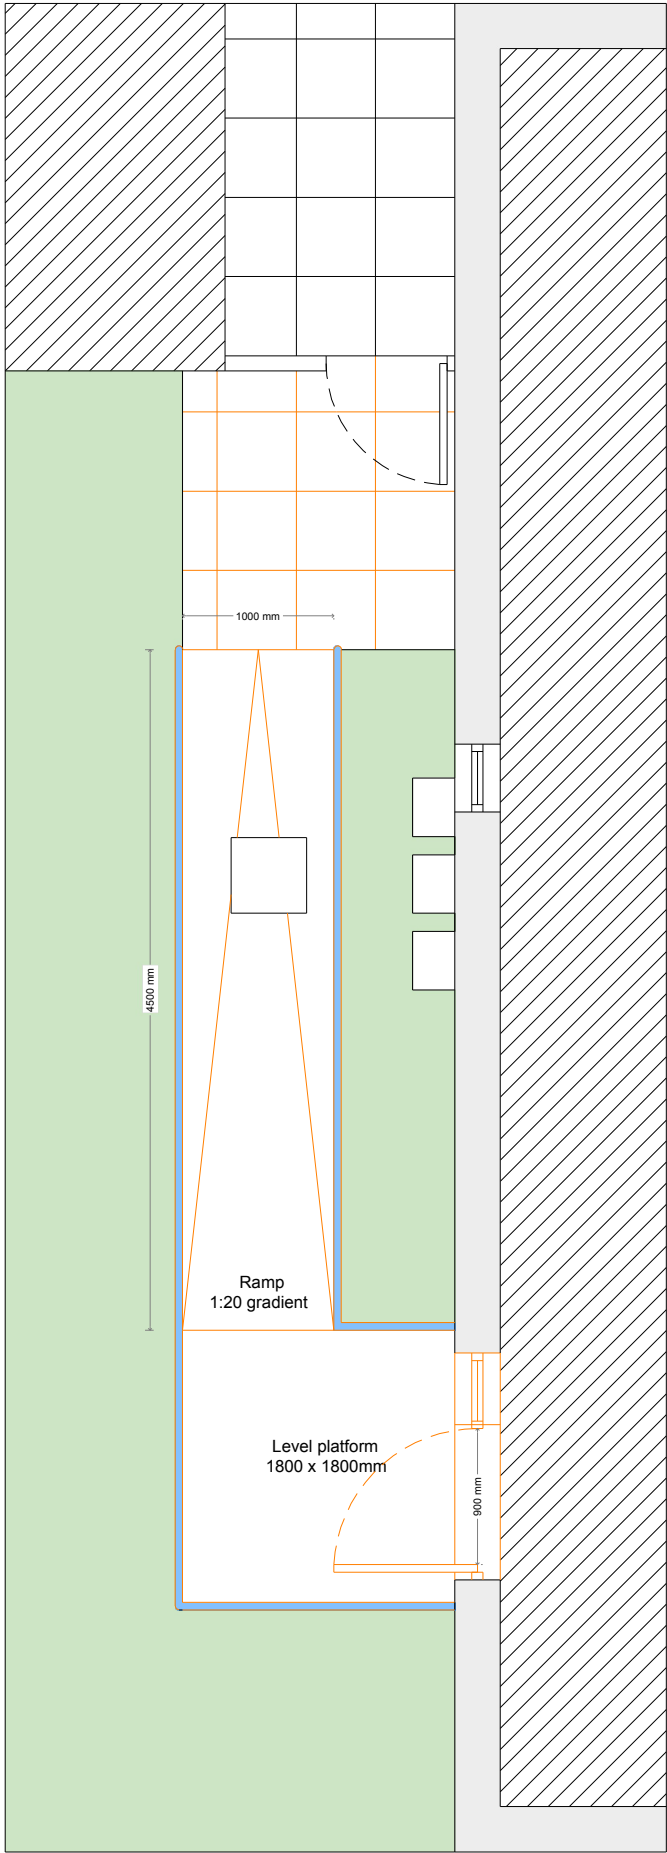

- Notes:**
1. Do not scale from this drawing, except for Planning.
 2. All dimensions are in millimetres / metres unless stated otherwise.
 3. Please contact Advanced Adaptations to report any errors or inaccuracies
 4. Drawings must be interpreted in conjunction with the Schedule of Works

REVISIONS		
#	Description	Date

Client:

Mr Jeff Parvin

Property Address:

**Flat 3 Harris Court
Swann Way, Broadbridge Heath
Horsham, RH12 3NQ**

Drawing Title:

Access adaptation

Scale:	1:50	Date:	03-07-2026
Drawn By:	ZK	Ref:	003/HAR/001
Rev:	-	Paper:	A3
		Direction:	



**Park View, Fontwell Avenue
CHICHESTER PO20 3RY
www.advancedadaptations.co.uk
advancedadaptations@gmail.com**