



Step up to bedroom in existing building

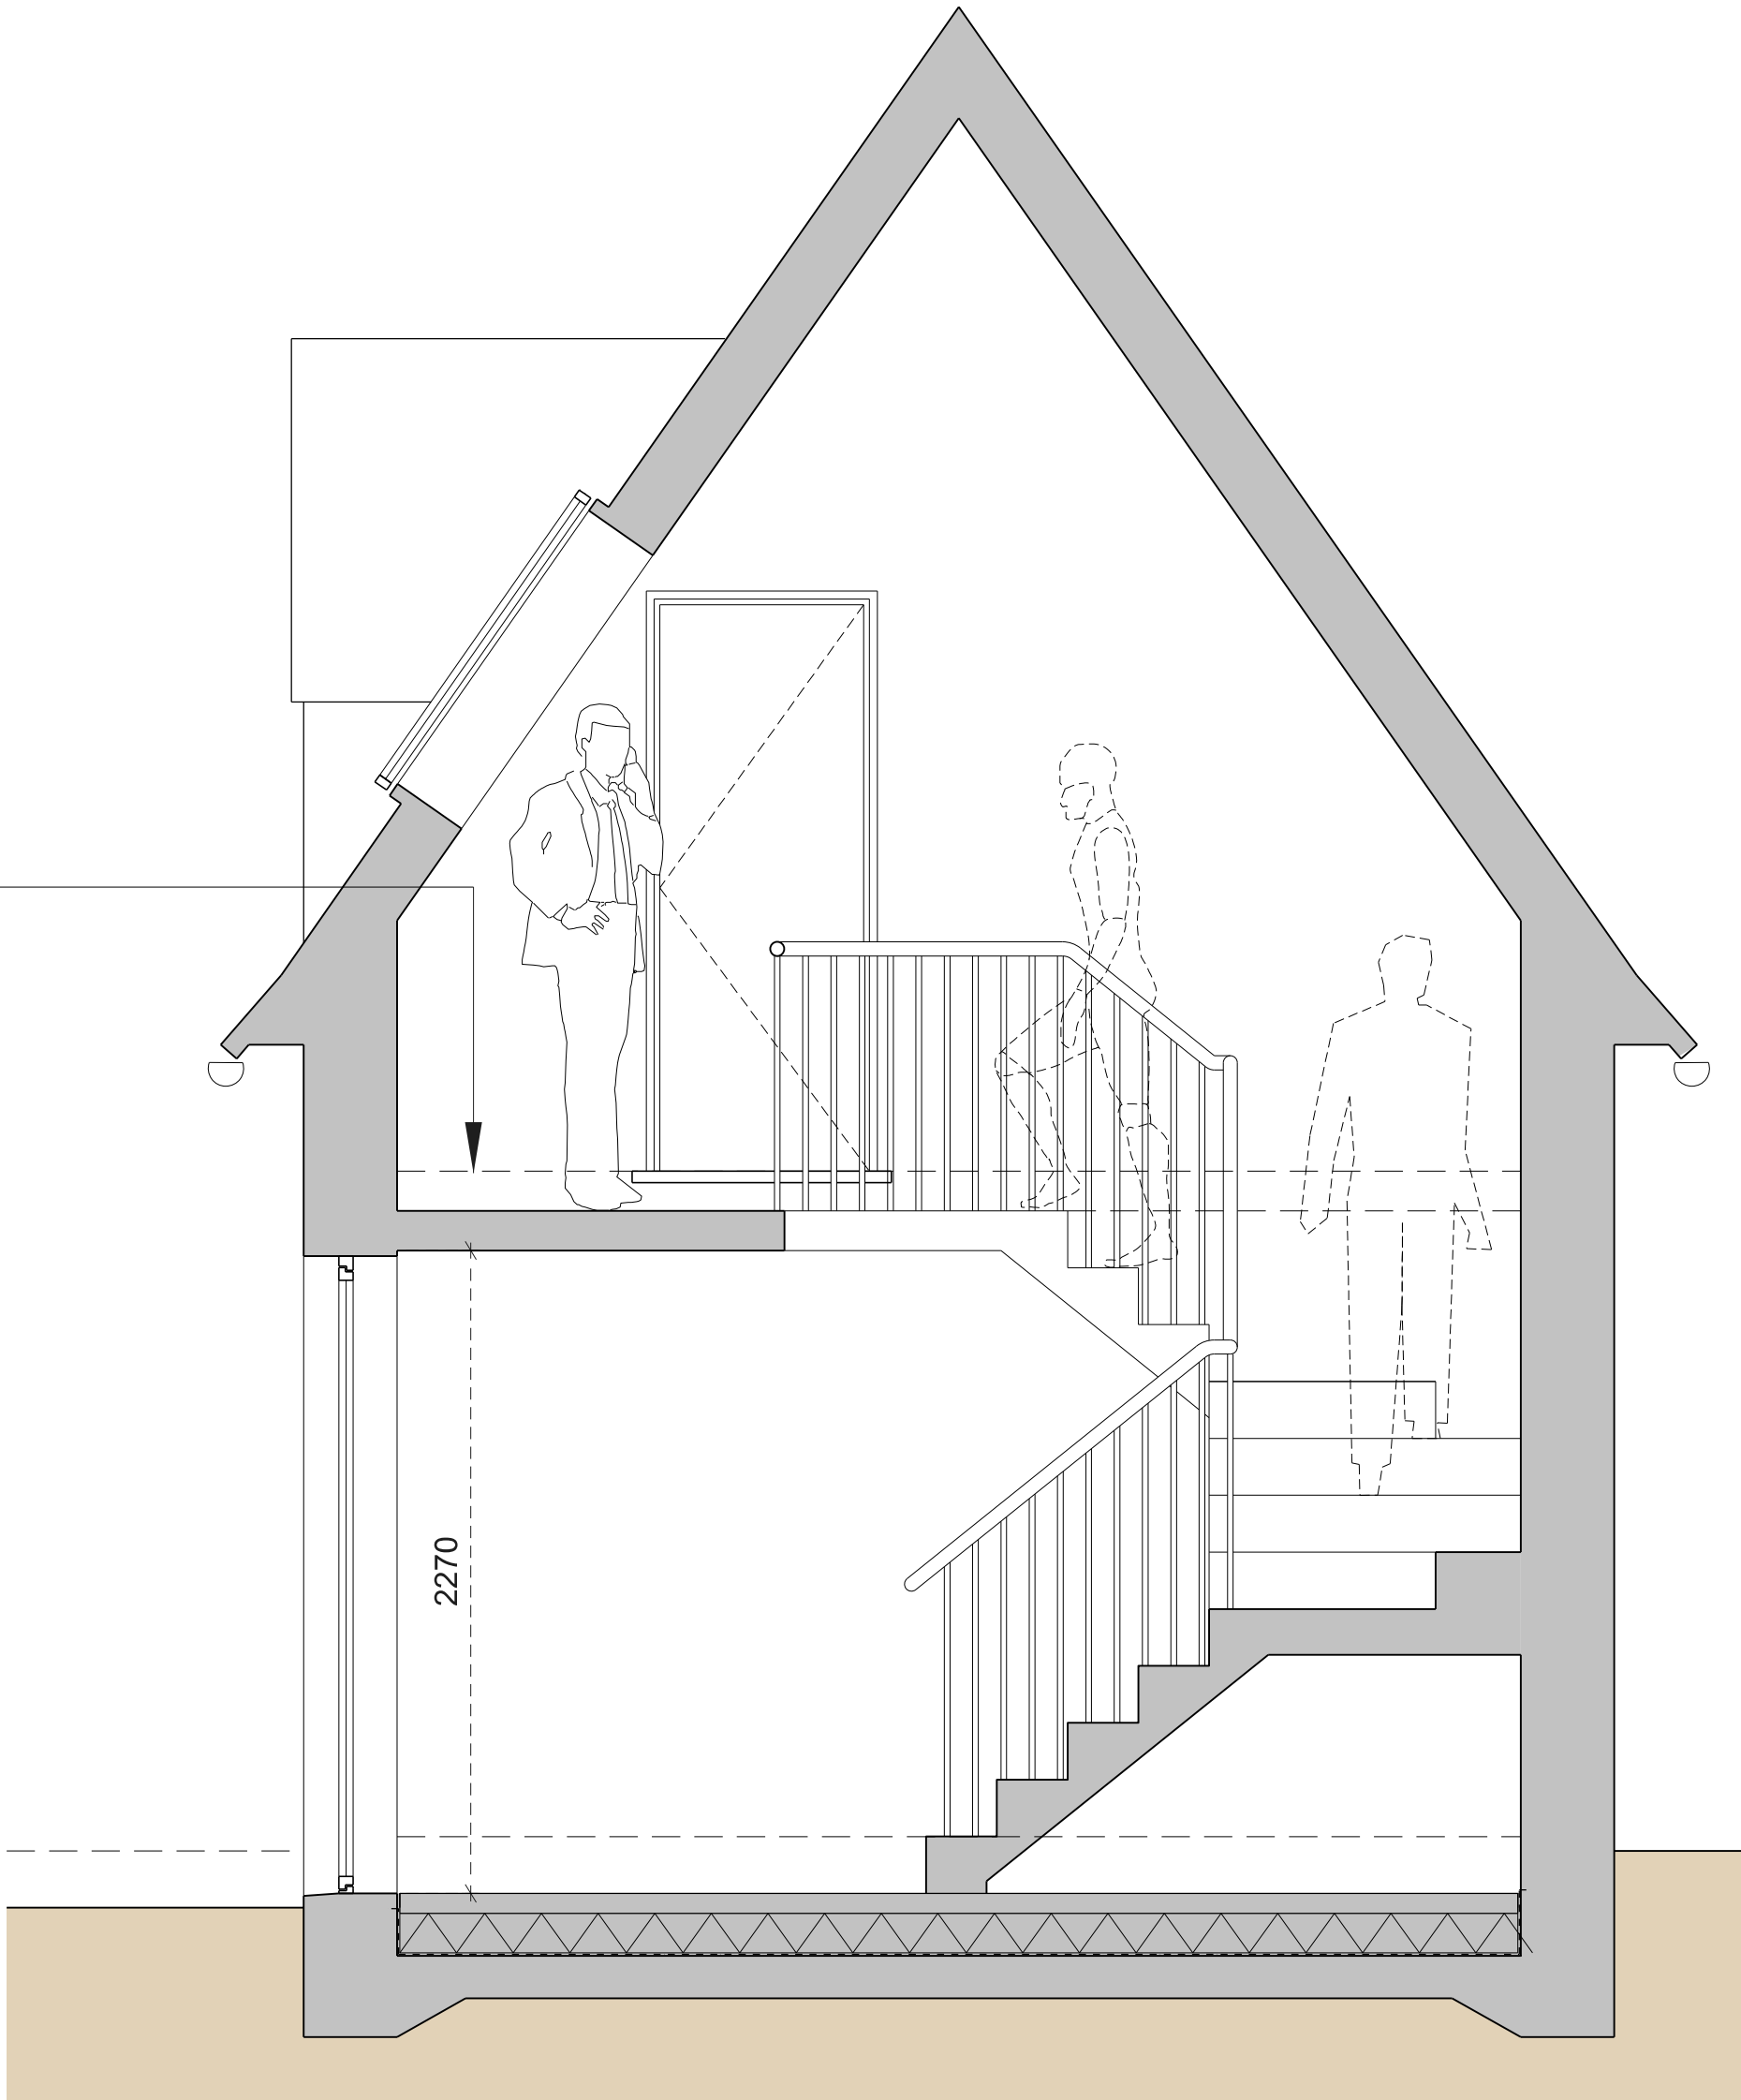

PROPOSED SECTION BB

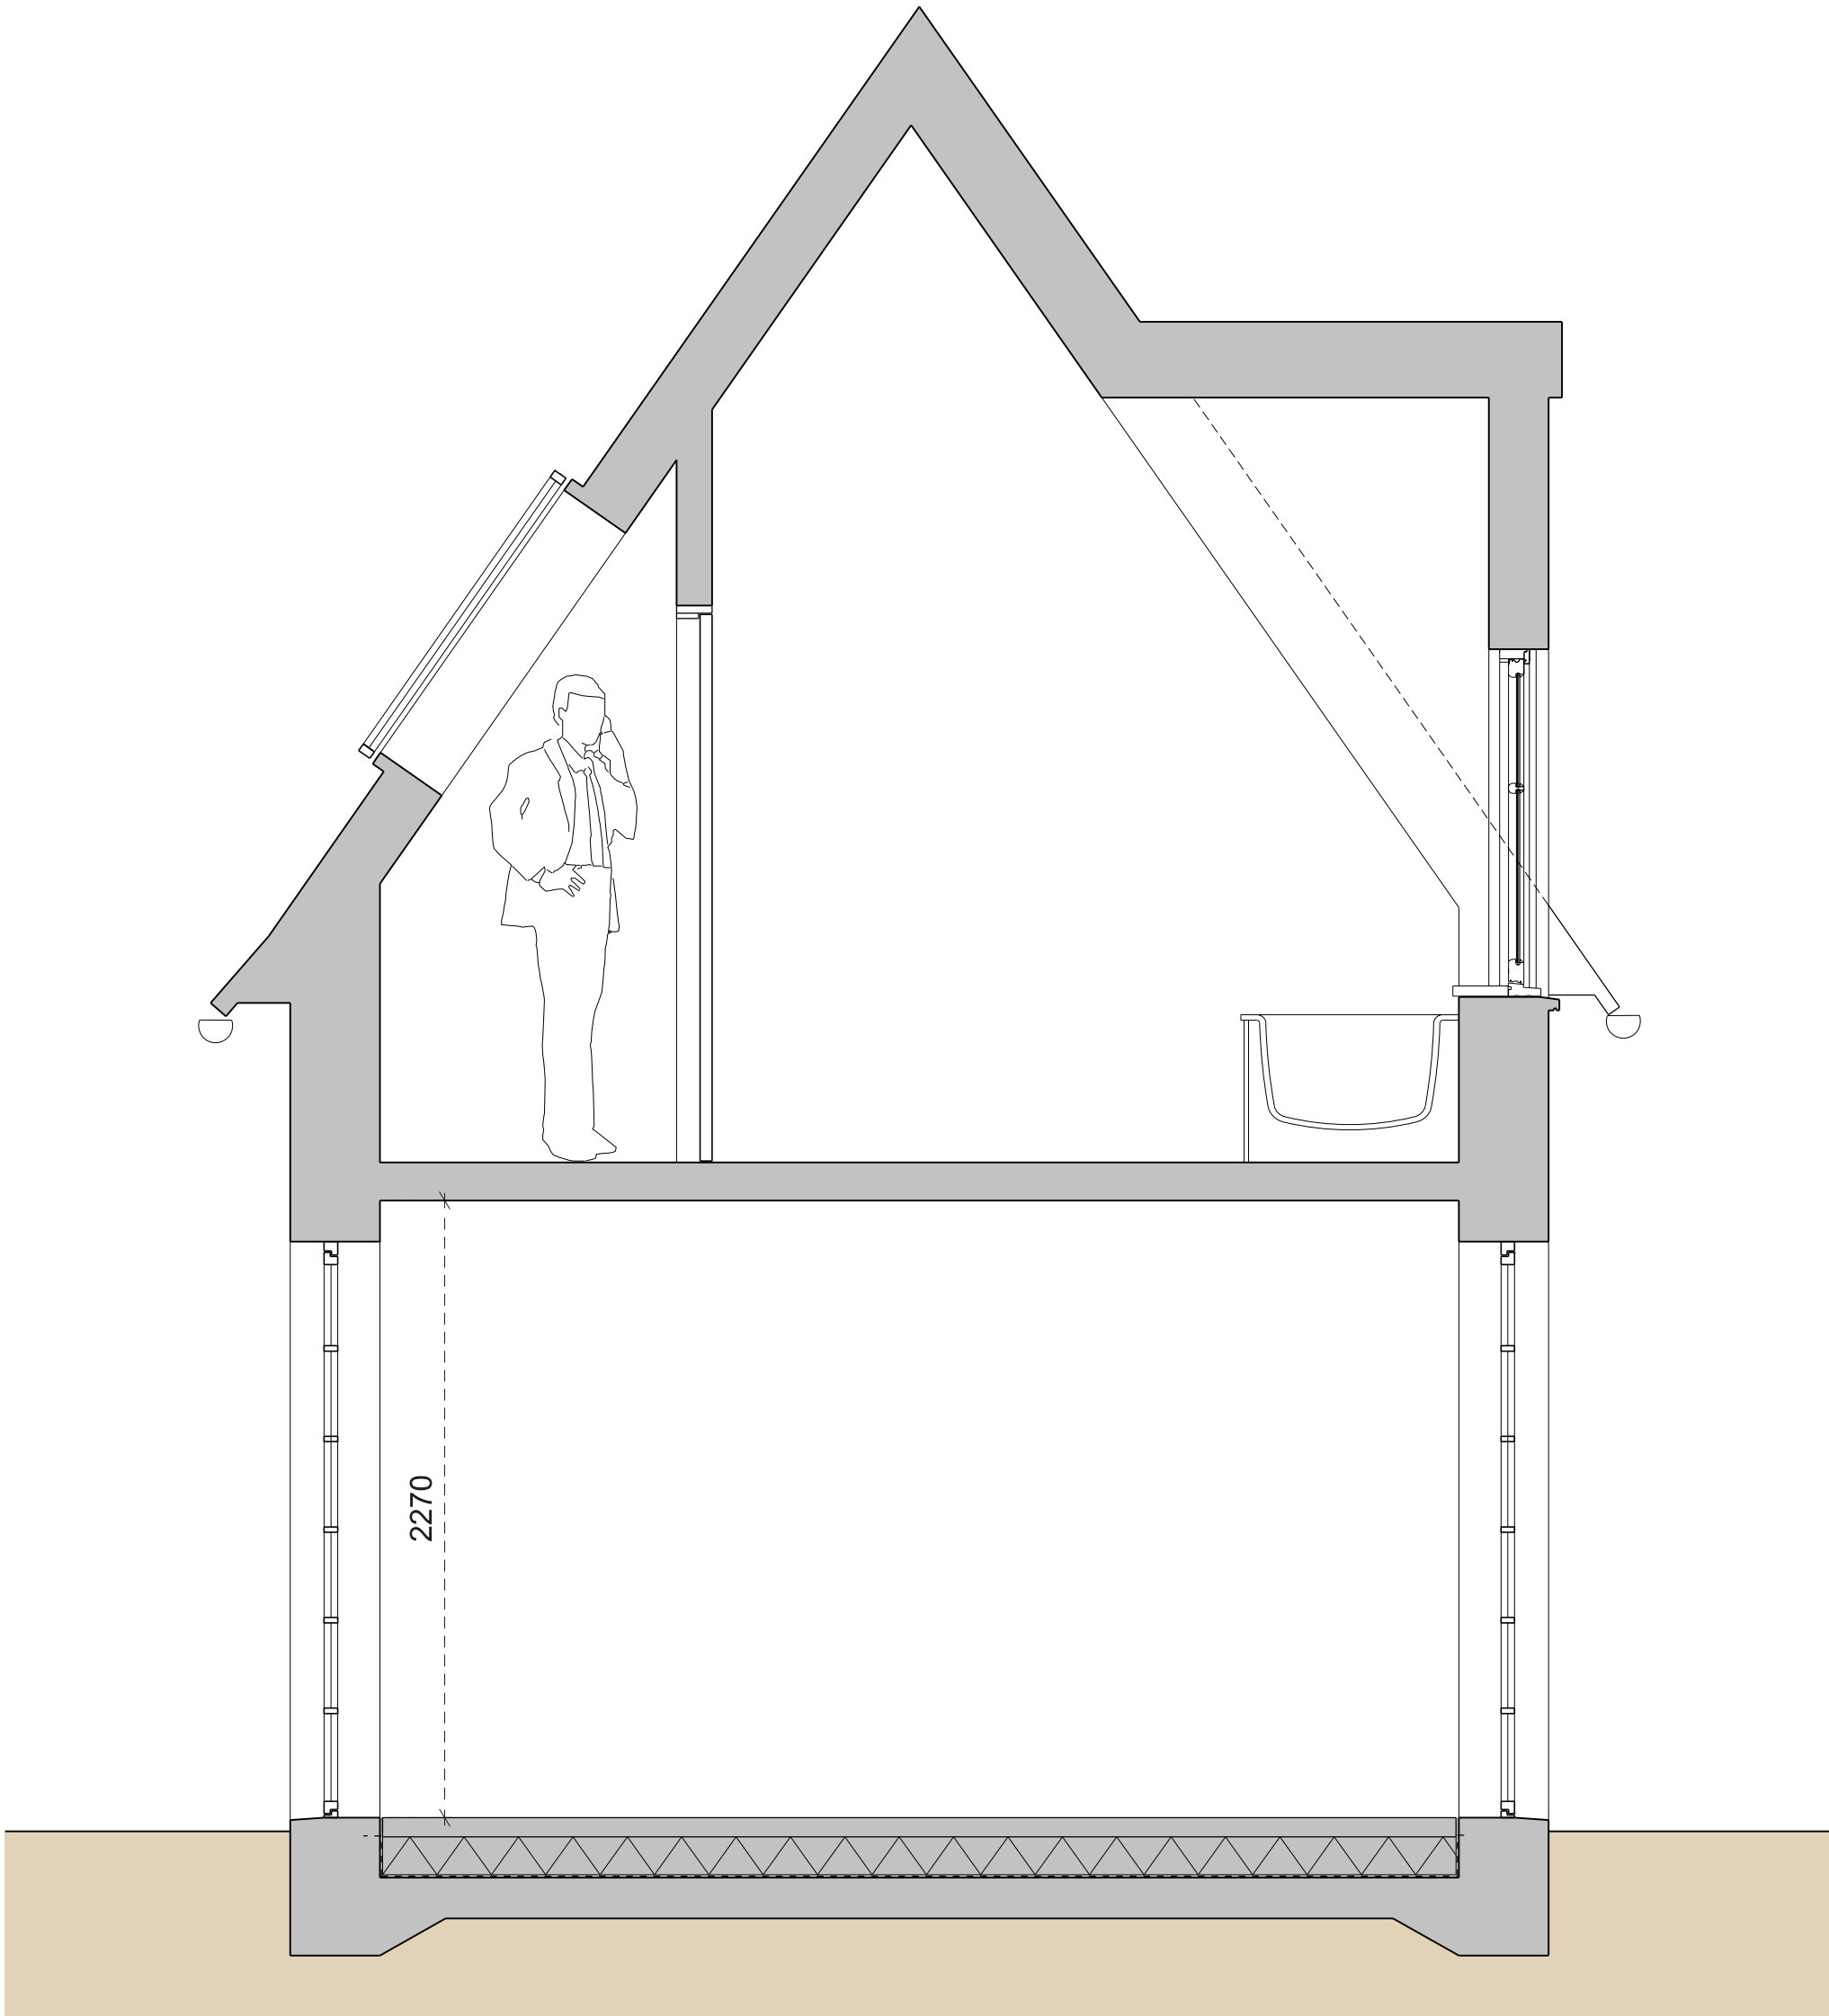

PROPOSED SECTION CC

REV	DATE	DESCRIPTION	BY	CHECKED
A	2026/07/20	Submitted for planning	FS	FS
B	2026/08/07	Introduction of the new 0.2 hectare exemption removing Nett Bio Diversity requirements	FS	FS

General Notes:
1. No dimensions to be scaled from this drawing.
2. All dimensions to be verified on site.
3. All dimensions are in mm's unless otherwise noted.
4. Any discrepancies found between this drawing and other documents should be referred immediately to the consultants.