




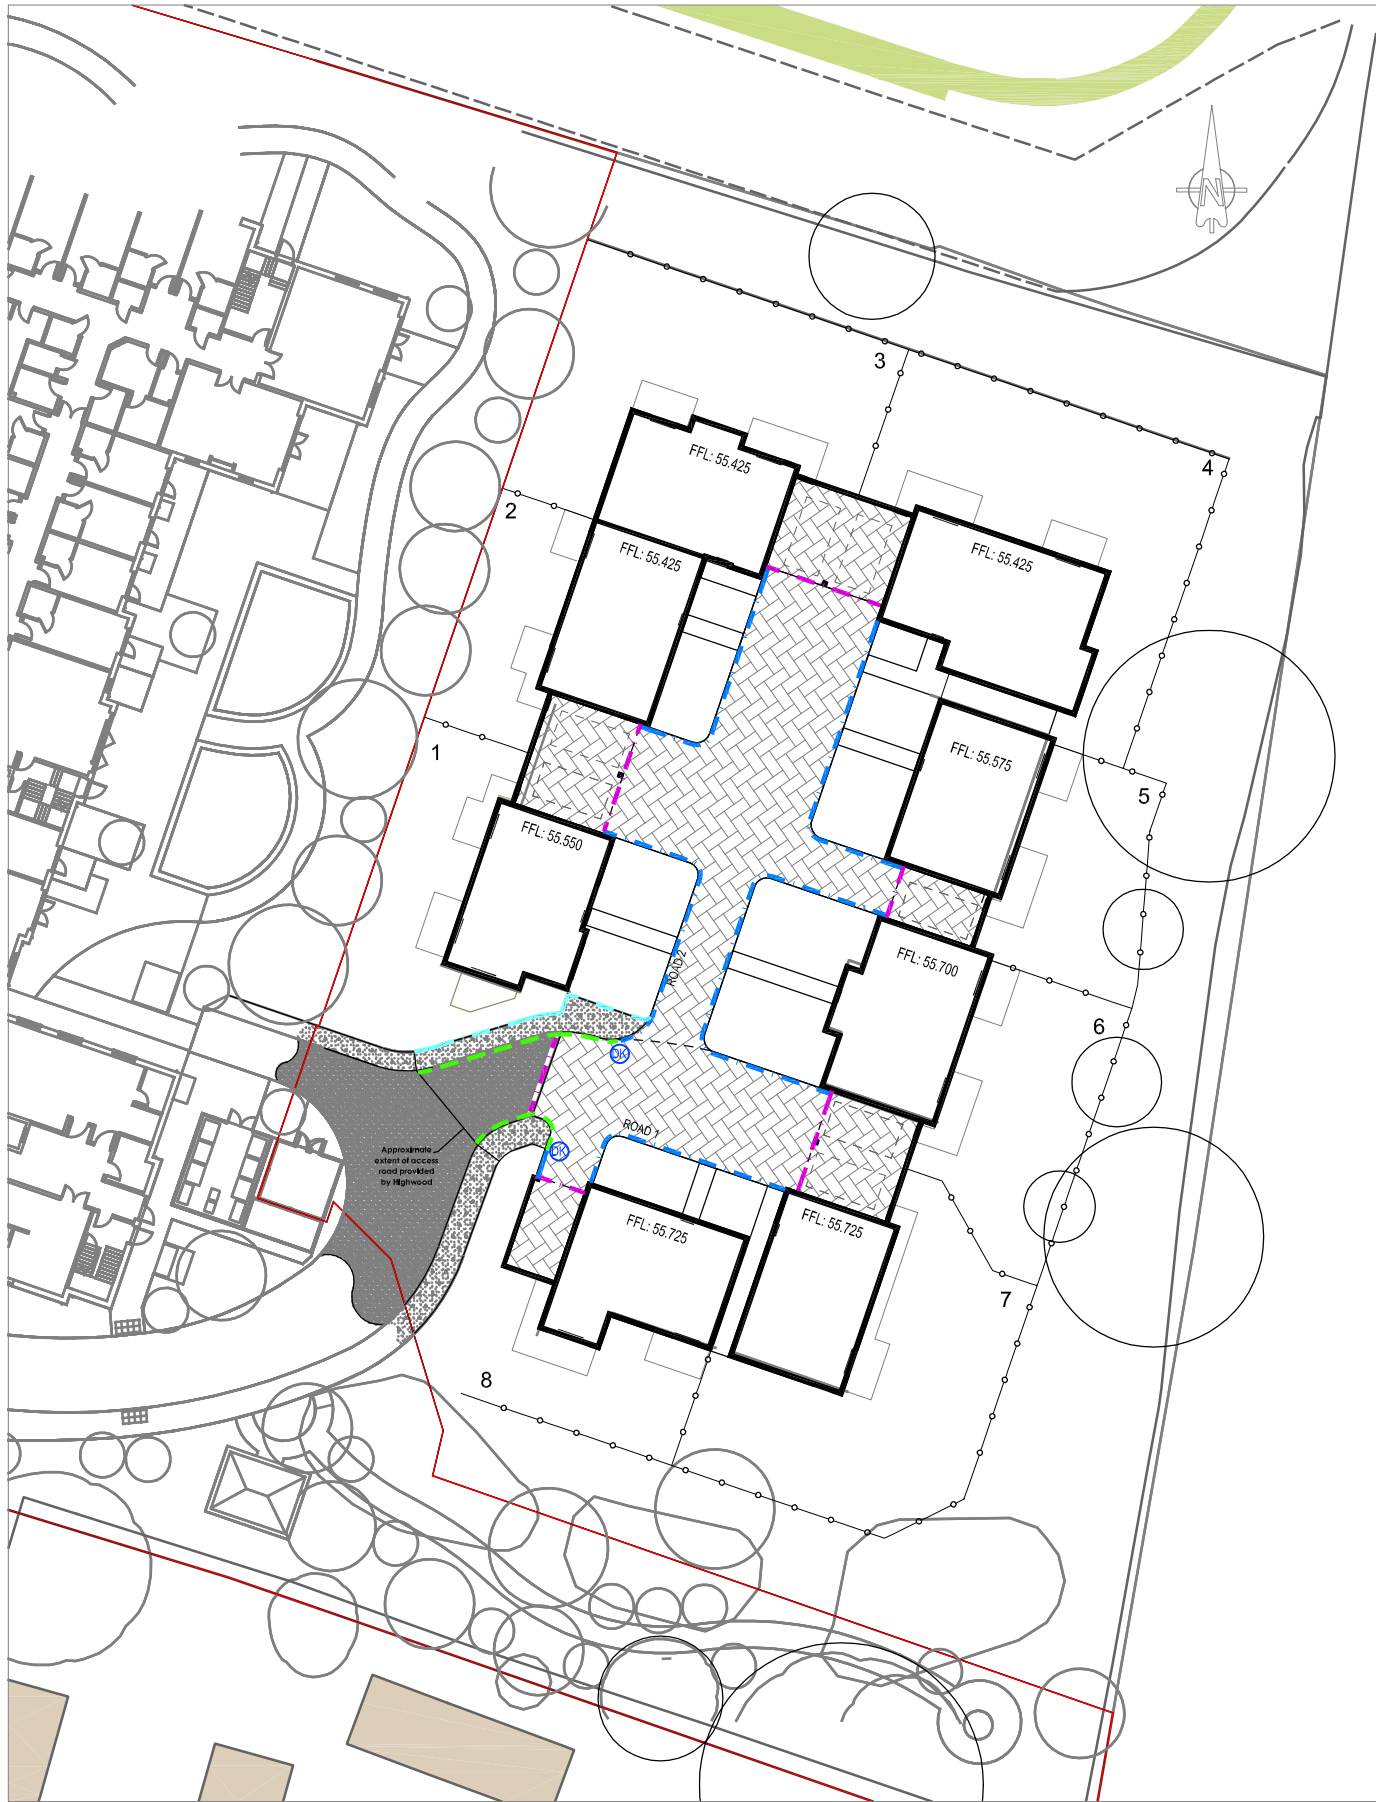


KERBING LEGEND

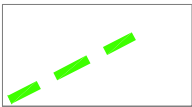

Type HB2 125x255 Half battered kerb with 100mm upstand. (Extent of kerb indicated)

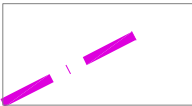

PCC 125x150 Type CS2 kerb 0mm upstand. All kerbs to be cut to half lengths. (Extent of kerb indicated)

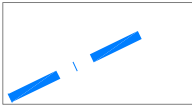

PCC 125x50 Bullnosed kerb 25mm upstand. All kerbs to be cut into half lengths. (Extent of kerb indicated)



Type EF 50x150 Precast concrete edging to BS EN 1340 (Extent of edging indicated)



Transition Drop Kerb



KAZYS NARBUTAS CONSULTING

Civil Engineering Consultant

Unit 24b, Romsey Industrial Estate, Greatbridge Road, Romsey, Hants. SO51 0HE
Telephone: 07973 231468 Email: kazys.n@knc.email

Project
OLD CLAYTON KENNELS, STORRINGTON
Drawing Title
Engineering Details
Kerbing

Drawing Status
For Information
Client



		Scales 1:500		Paper Size A3
		Job No. KNC2602		
A	27.04.26	First Issue	KN	Drawing No.
Rev.	Date	Details	Initials	504-01
				Rev A