


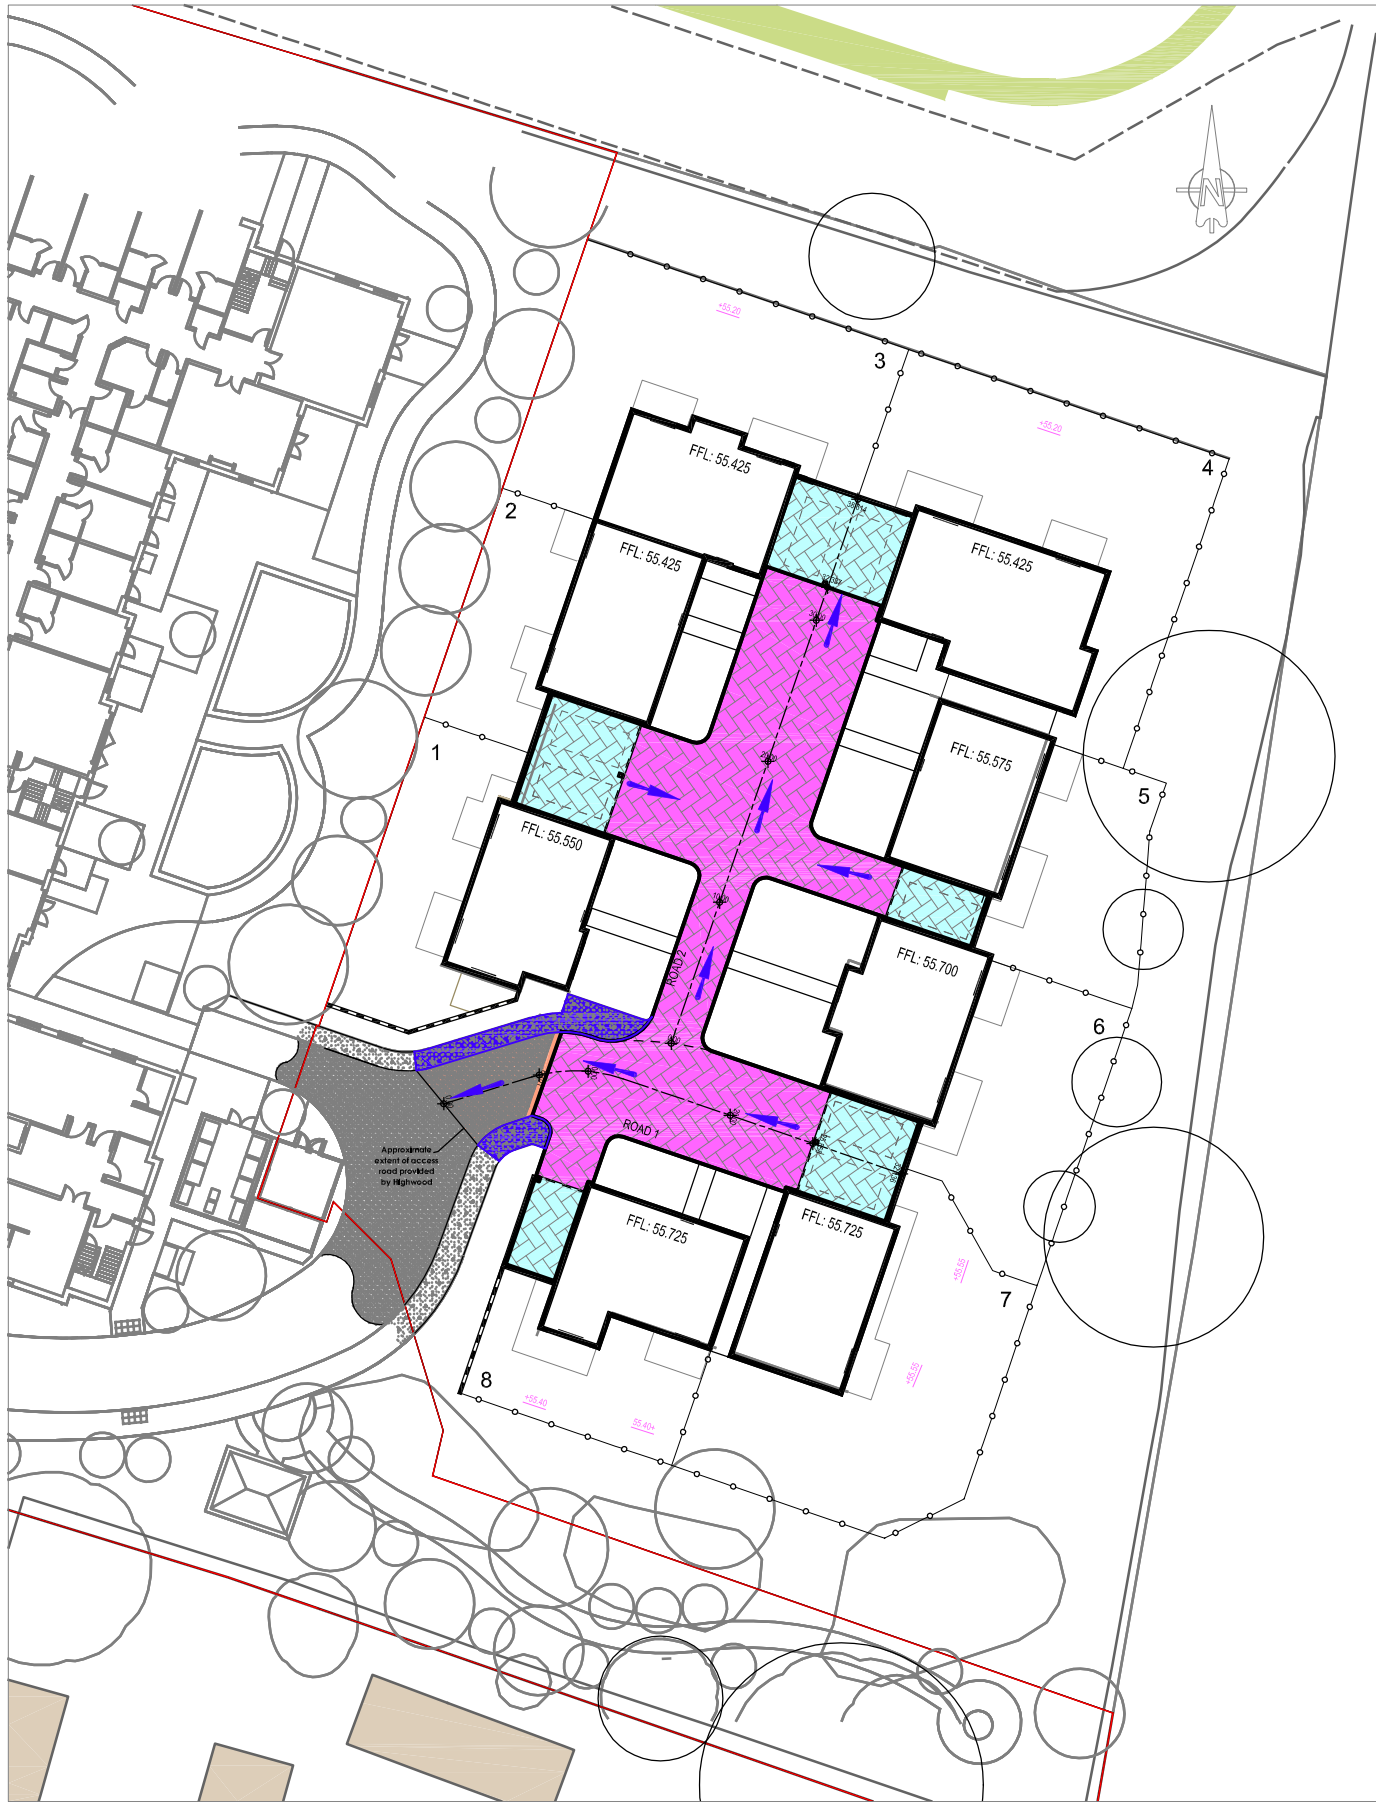


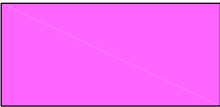

-  Road Type A: Flexible construction
Extension of access road from Highwood development into Briarsgate development
-  Road Type B: Permeable Block paved carriageway
construction-infiltration drainage
-  Road Type C: Permeable Block paved driveway
and parking construction
-  Road Type D: Footway to tie into existing from
Highwood development
-  Exceedance Flow Route

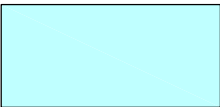

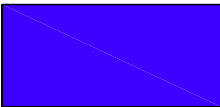

KAZYS NARBUTAS
CONSULTING

Civil Engineering Consultant

Unit 24b, Romsey Industrial Estate, Greatbridge Road, Romsey, Hants. SO51 0HE
Telephone: 07973 231468 Email: kazys.n@knc.email

Project
OLD CLAYTON KENNELS, STORRINGTON

Drawing Title
Engineering Details
Surfacing Areas & Flood Flow Routes

Drawing Status
For Information

Client



A	21.04.26	First Issue		
Rev.	Date	Details		

Scales 1:500	Paper Size A3
Job No. KNC2602	
Drawing No. 506-01	Rev A