





Proposed Street Scene
Pharmacy, Shop/Cafe and Apartment Buildings
Scale 1:100

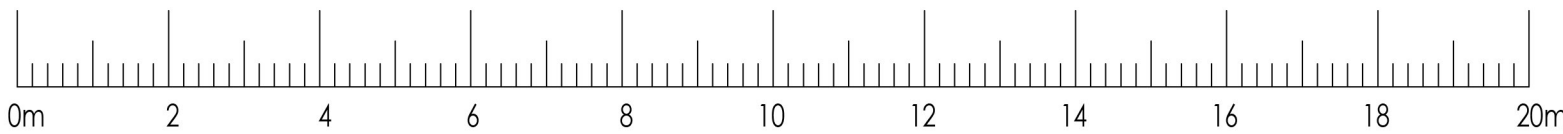

MCA

MICHAEL
CONOLEY
ARCHITECTS | ASSOCIATES

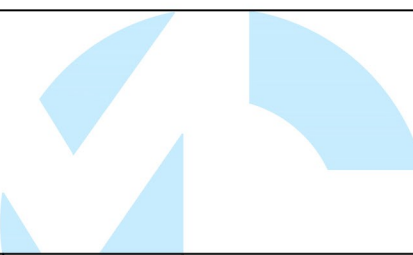

PROJECT	DATE	SCALE
Toot Cafe, Stanes Cottage and Stanes Farm Stane Street, Pulborough, West Sussex RH20 1DN	02.26	1:100
DRAWING TITLE	JOB NUMBER	PAPER SIZE
Proposed Street Scene Pharmacy, Shop/Cafe and Apartment Buildings	1726	A0
DRAWING NUMBER		
1726/P-04		

APPLY THESE HISTORY COAST SOUTH STREET PARTNERS Q&P T&D

www.michaelconoley.co.uk

© 2025 T&D