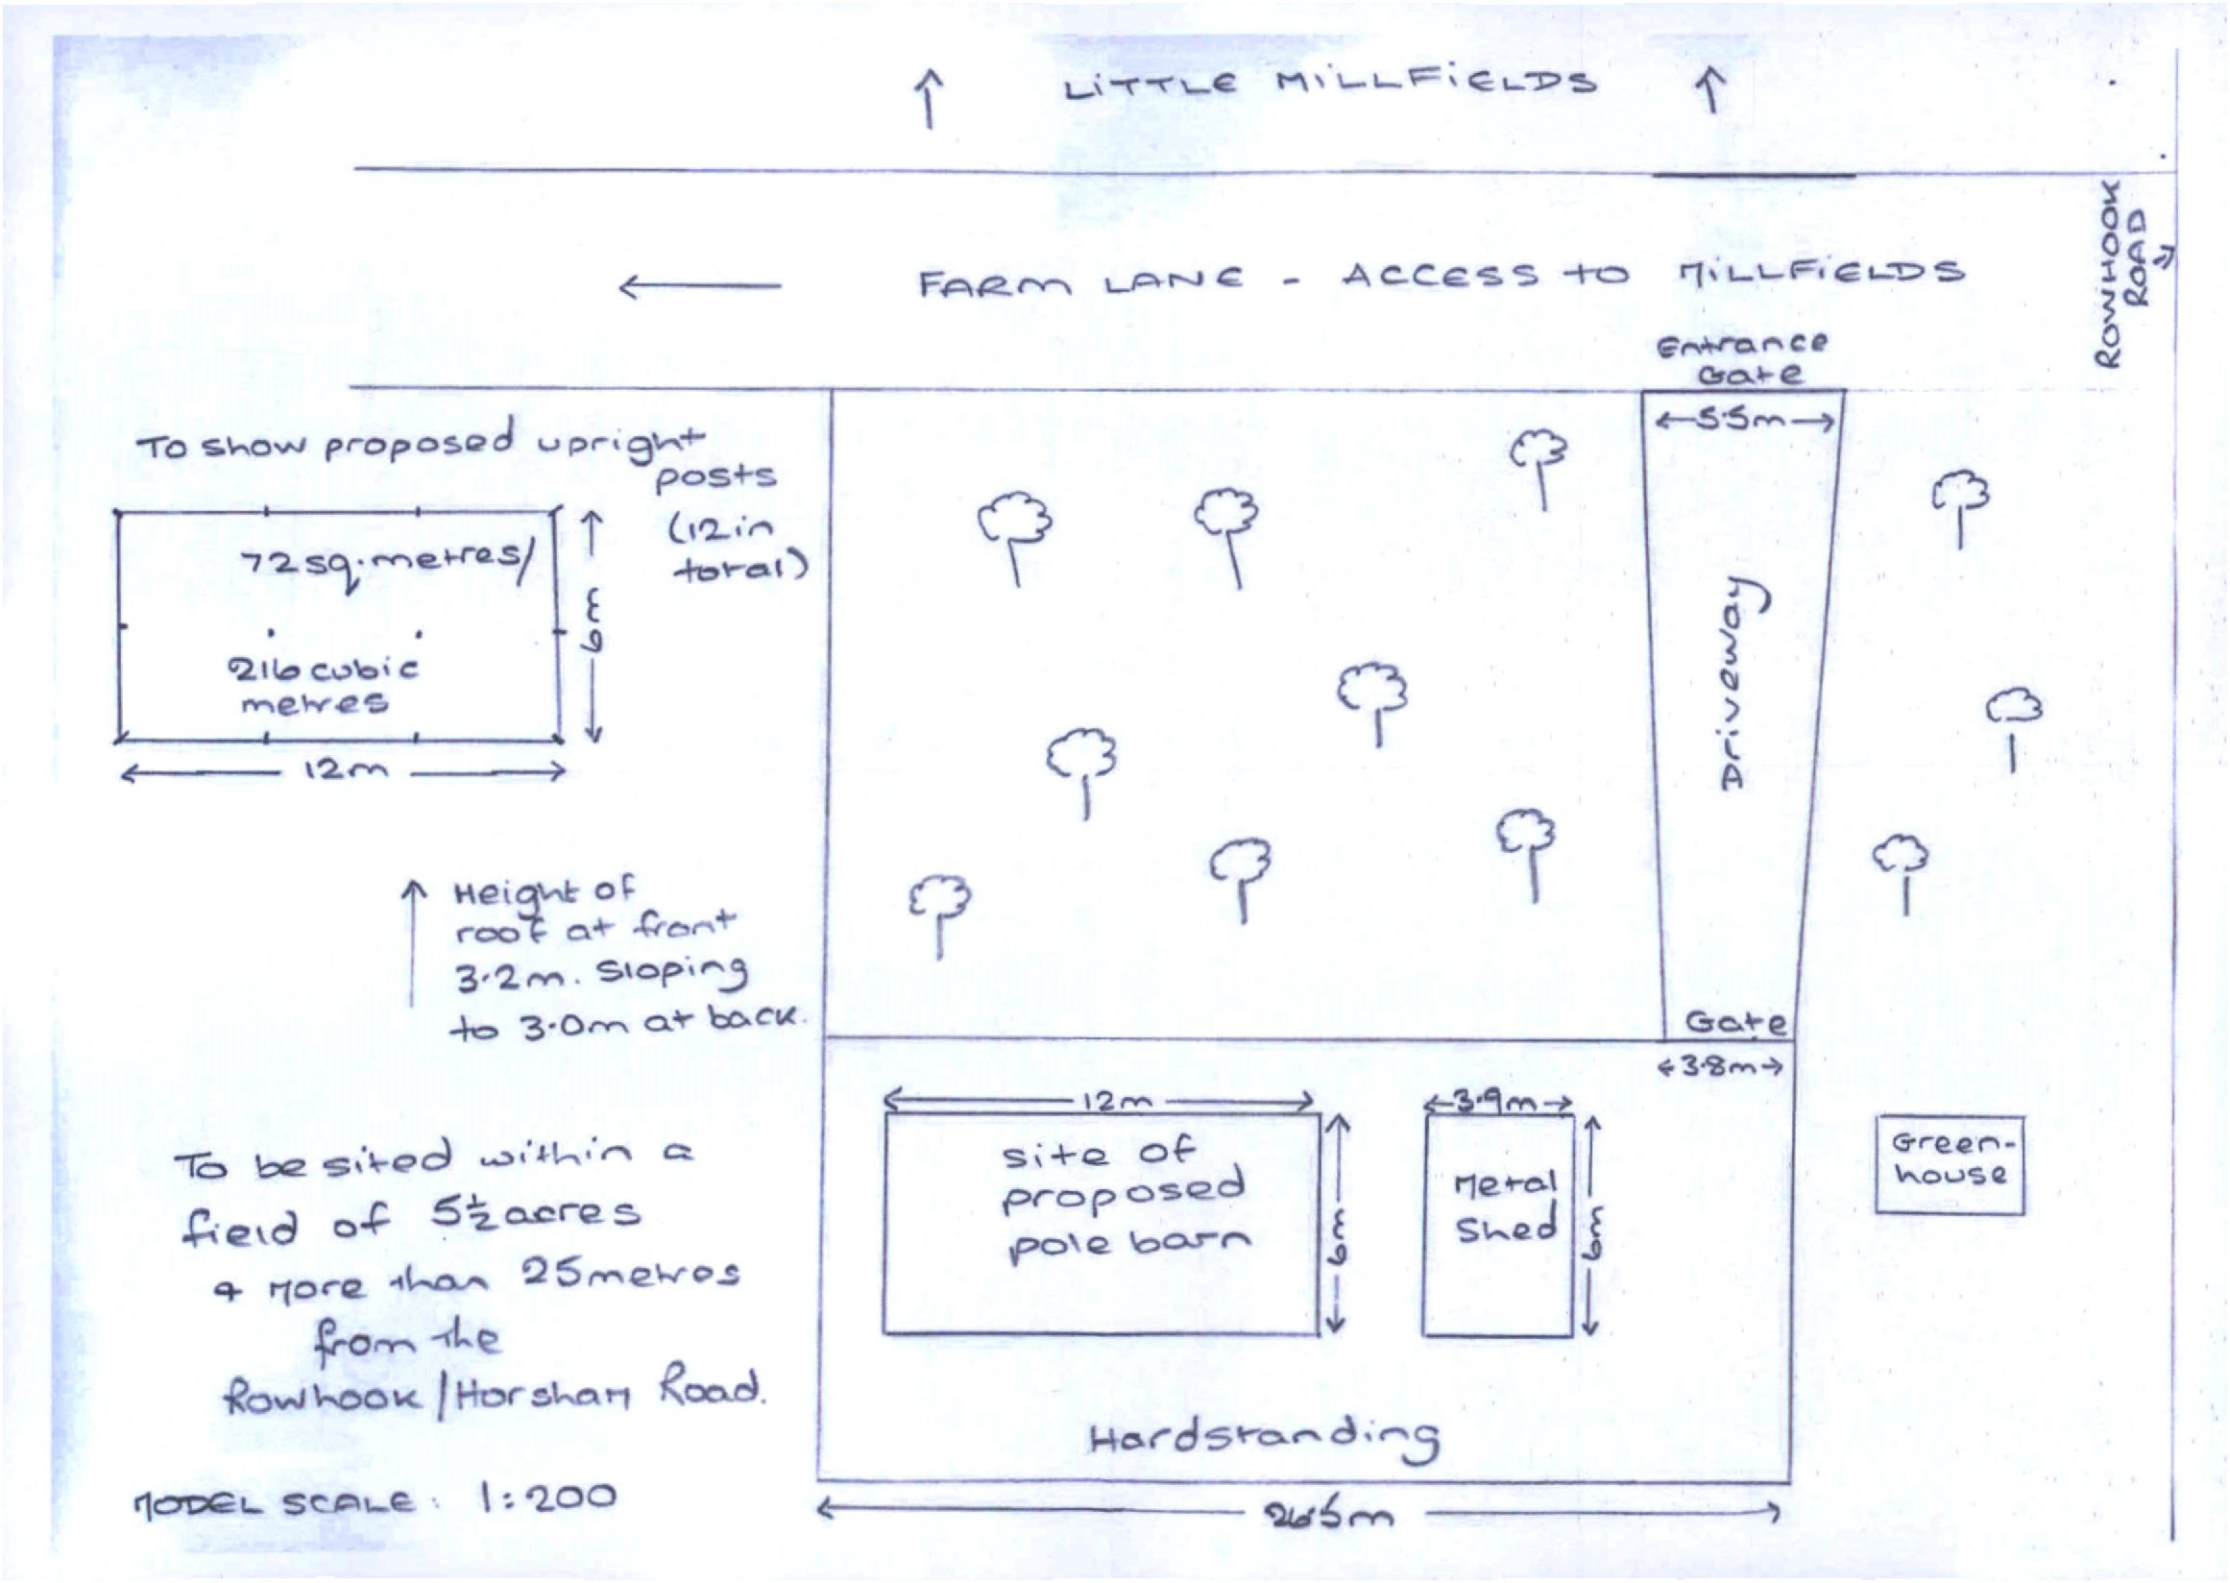
LITTLE MILLFIELDS
FARM LANE - ACCESS TO MILLFIELDS
ROWHOOK ROAD
Entrance Gate
5·5m
Driveway
Gate
3·8m
To show proposed upright posts (12 in total)
72 sq. metres/
216 cubic metres
6m
12m
Height of roof at front 3·2m. sloping to 3·0m at back.
12m
site of proposed pole barn
6m
3·9m
Metal Shed
6m
Green-house
Hardstanding
26·5m
To be sited within a field of 5½ acres & more than 25 metres from the Rowhook/Horsham Road.
MODEL SCALE: 1:200