Plan & Elevations

SCALE 1/100

0 2 4 6 8 10

metres

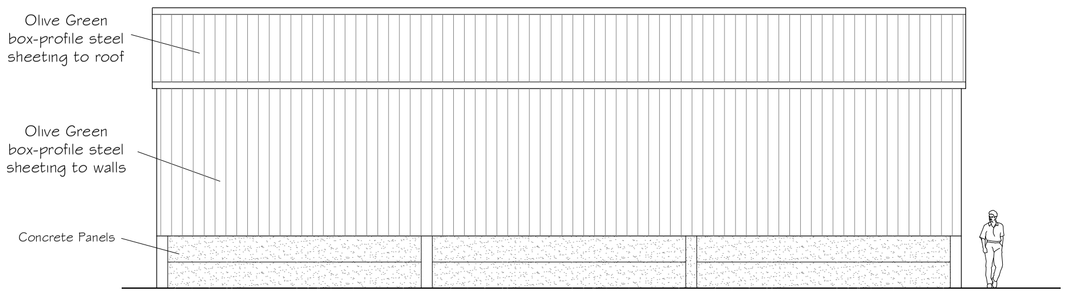

North & South Elevations

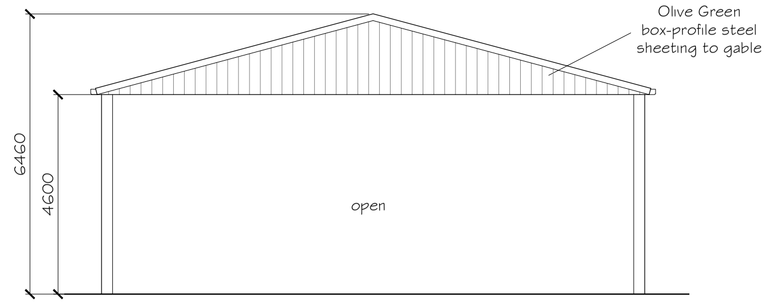

East & West Elevations

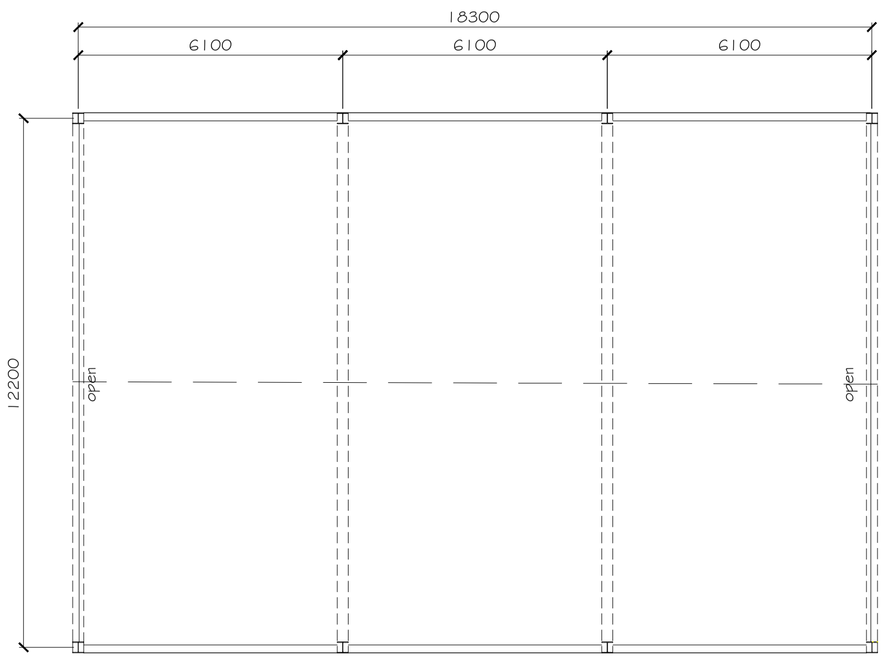

Ground Plan

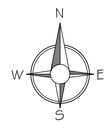

MATERIALS & FINISHES

North & South Walls and East & West Peak Ends:
Olive Green box-profile steel sheeting.

Roof:
15 degree pitch, Olive Green box-profile steel sheeting.

Sheet Size: A1

Site Plan

SCALE 1/500

0 10 20 30 40 50

metres

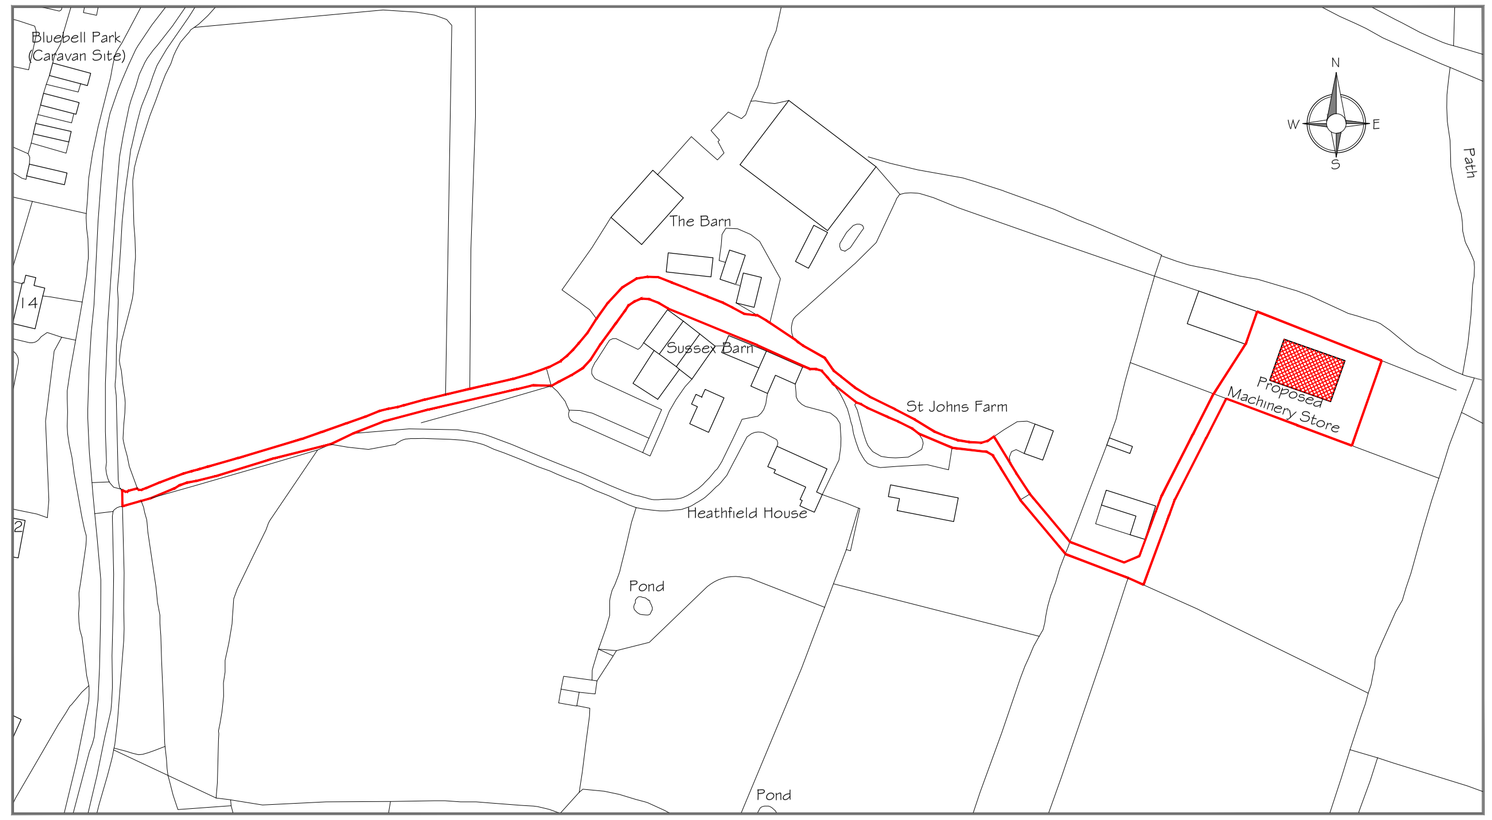

© Crown copyright 2023 Ordnance Survey 100053143

Location Plan

SCALE 1/2500

0 50 100 150 200 250

metres

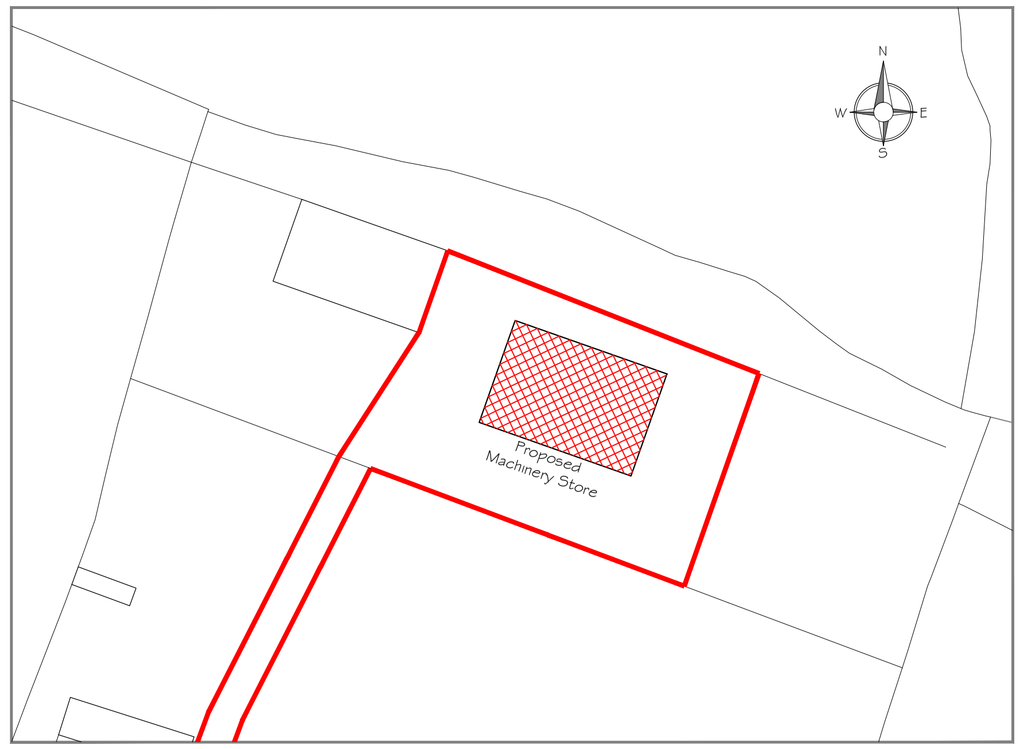

© Crown copyright 2023 Ordnance Survey 100053143

Rev	Change	Date

Site
St Johns Farm
Trout Lane
Brooks Green
Horsham
RH13 0JN

Project
Proposed Machinery Store

Title
Building Layout & Elevations
&
Site & Location Plans

Date	Scales
Aug 2023	1/100 1/500 1/2500

Drg No	Rev
23-08-01	